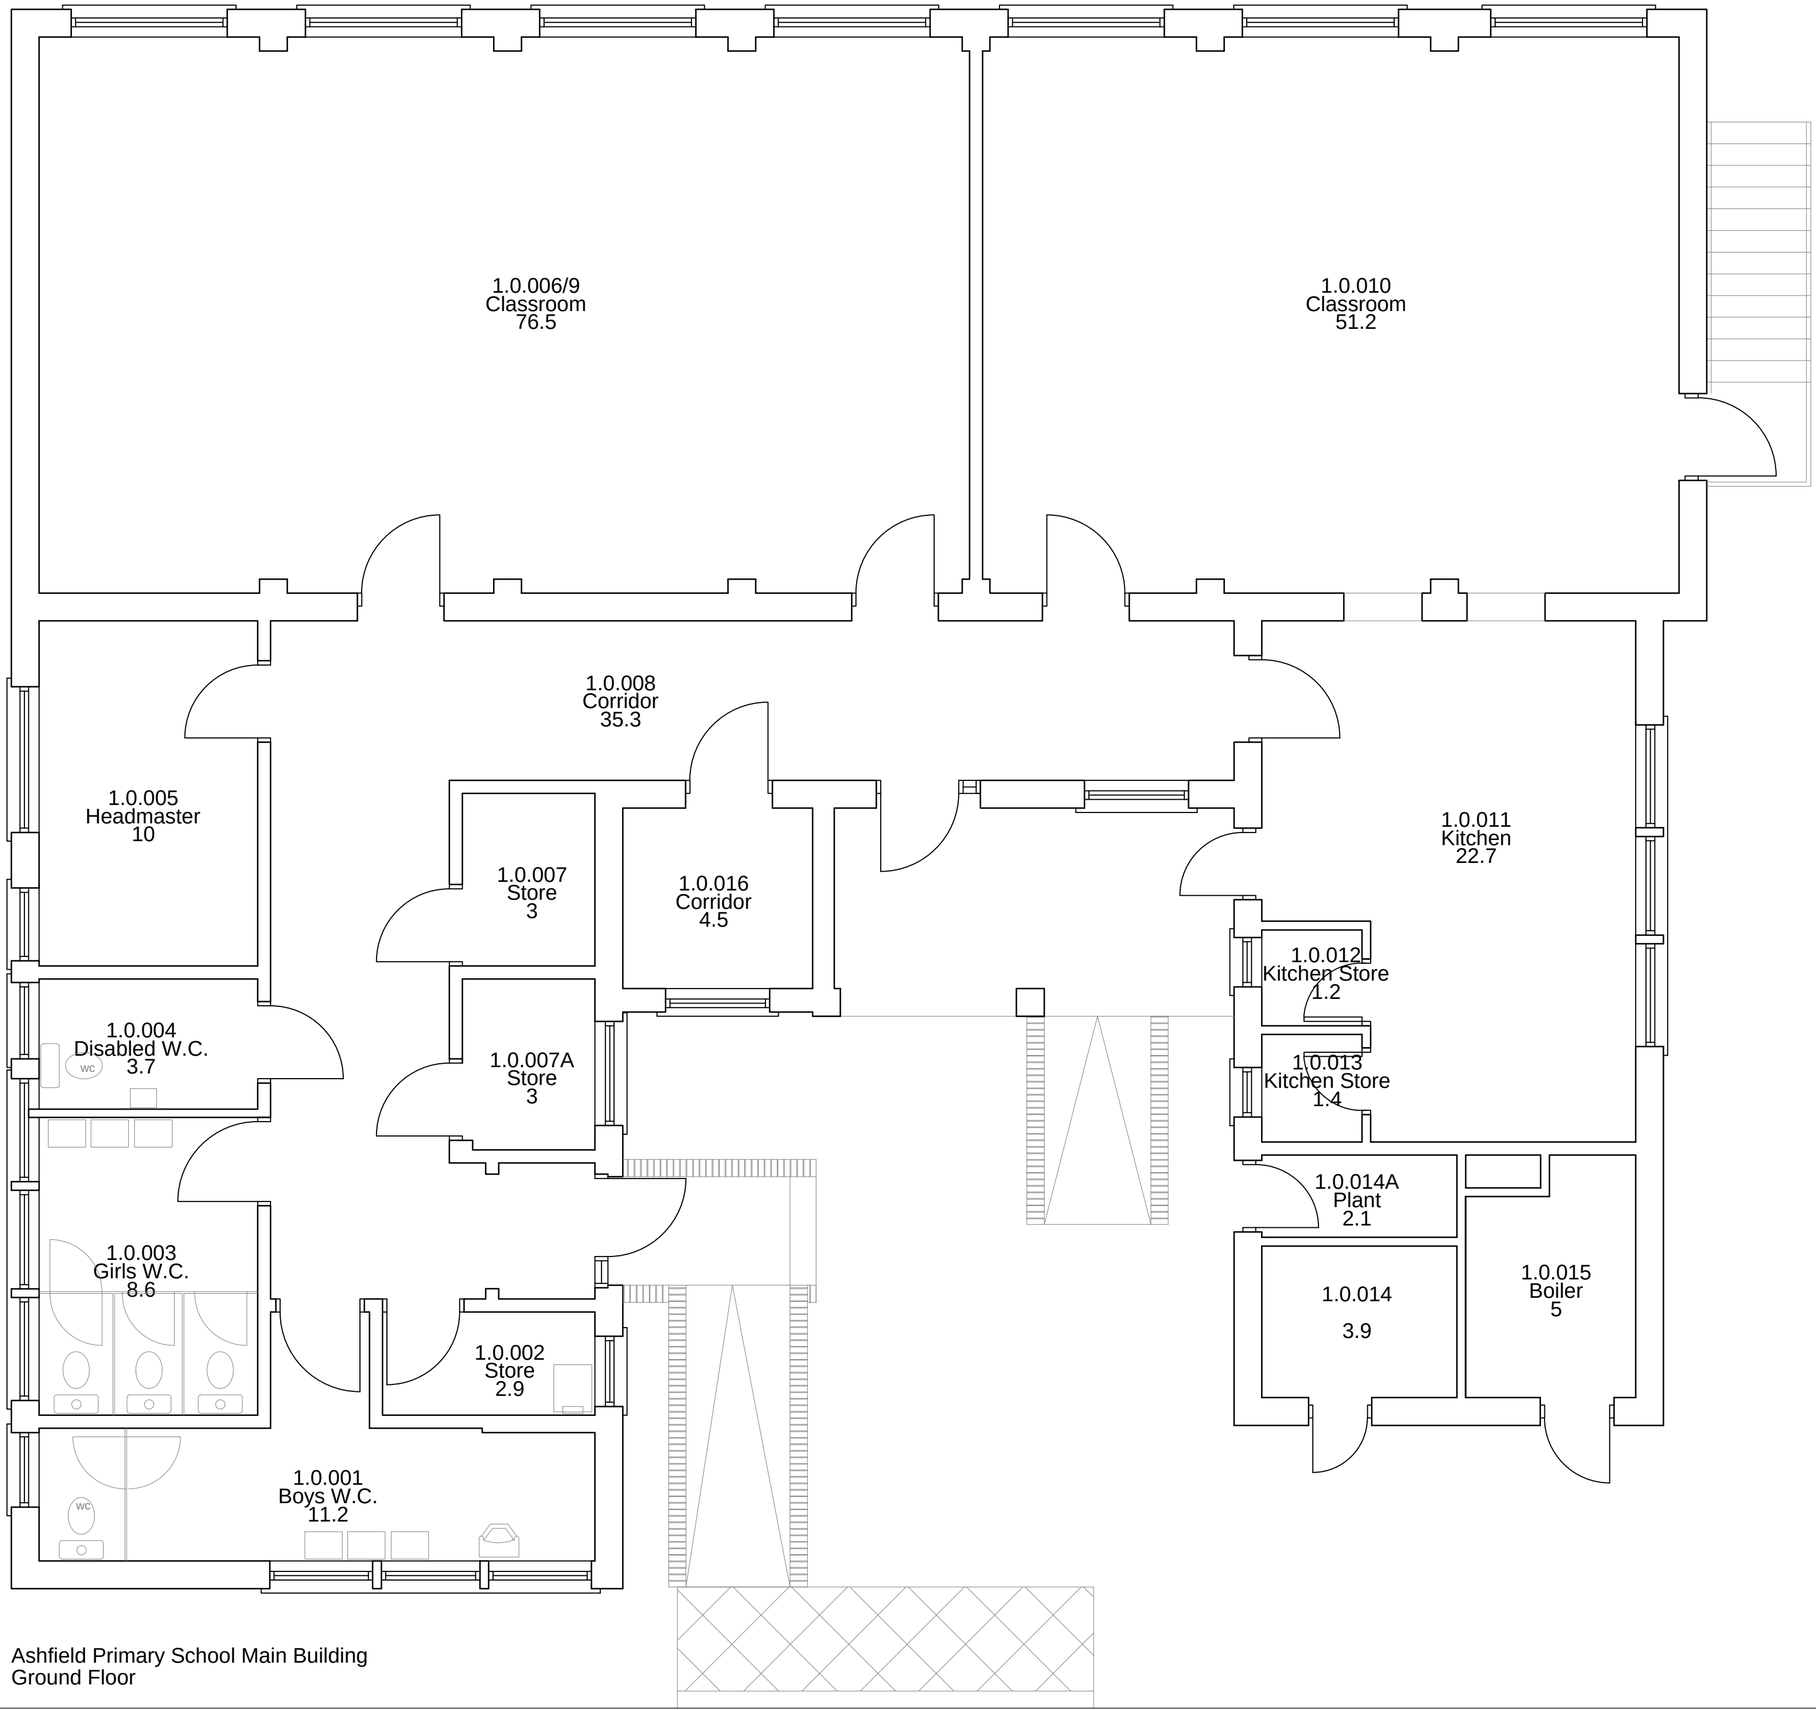

Ashfield Primary School Main Building
Ground Floor

Notes

Contractor to check all dimensions on site.
Do not scale from drawing.
Report any discrepancies and omissions to Customer Services, Argyll and Bute Council without delay and before proceeding with any affected works.
All Building work is to comply with current Technical Standards and all other relevant statutory regulations.

This Drawing is Copyright É

DESIGN
Unless stated otherwise, the designs shown are subject to detailed survey, investigations, and legal definition, the CDM Regulations, and the comments and / or approval of the various relevant Local Authority Officers, Statutory Undertakers, Fire Officers, Engineers and the like. They are copyright, project specific and confidential and not part is to be used or copied in any way without the express prior consent of Customer Services, Argyll and Bute Council.

Reproduced by permission of Ordnance Survey on behalf of HMSO. É Crown copyright and database right 2012. All right reserved. Ordnance Survey Licence number 100023368

Current School GIA on 12.11.13 = 255m¦

Rev	Date	Description	Drawn By
-	00.00.00	-	--

Customer Services
Property Design Team

Phone: (01546) 602127
http://www.argyll-bute.gov.uk

Site
Ashfield Primary School

Location
Lochgilphead

Postcode
PA31 8PX

Project
--

Drawing
Current Ground Floor Plan

Site UPRN.	Project No.
PE08500060001	- -
Drawing No. AEL(00)001	Revision. --

Drawn By	Date	Scale @ A2
mm	November 2013	1:50