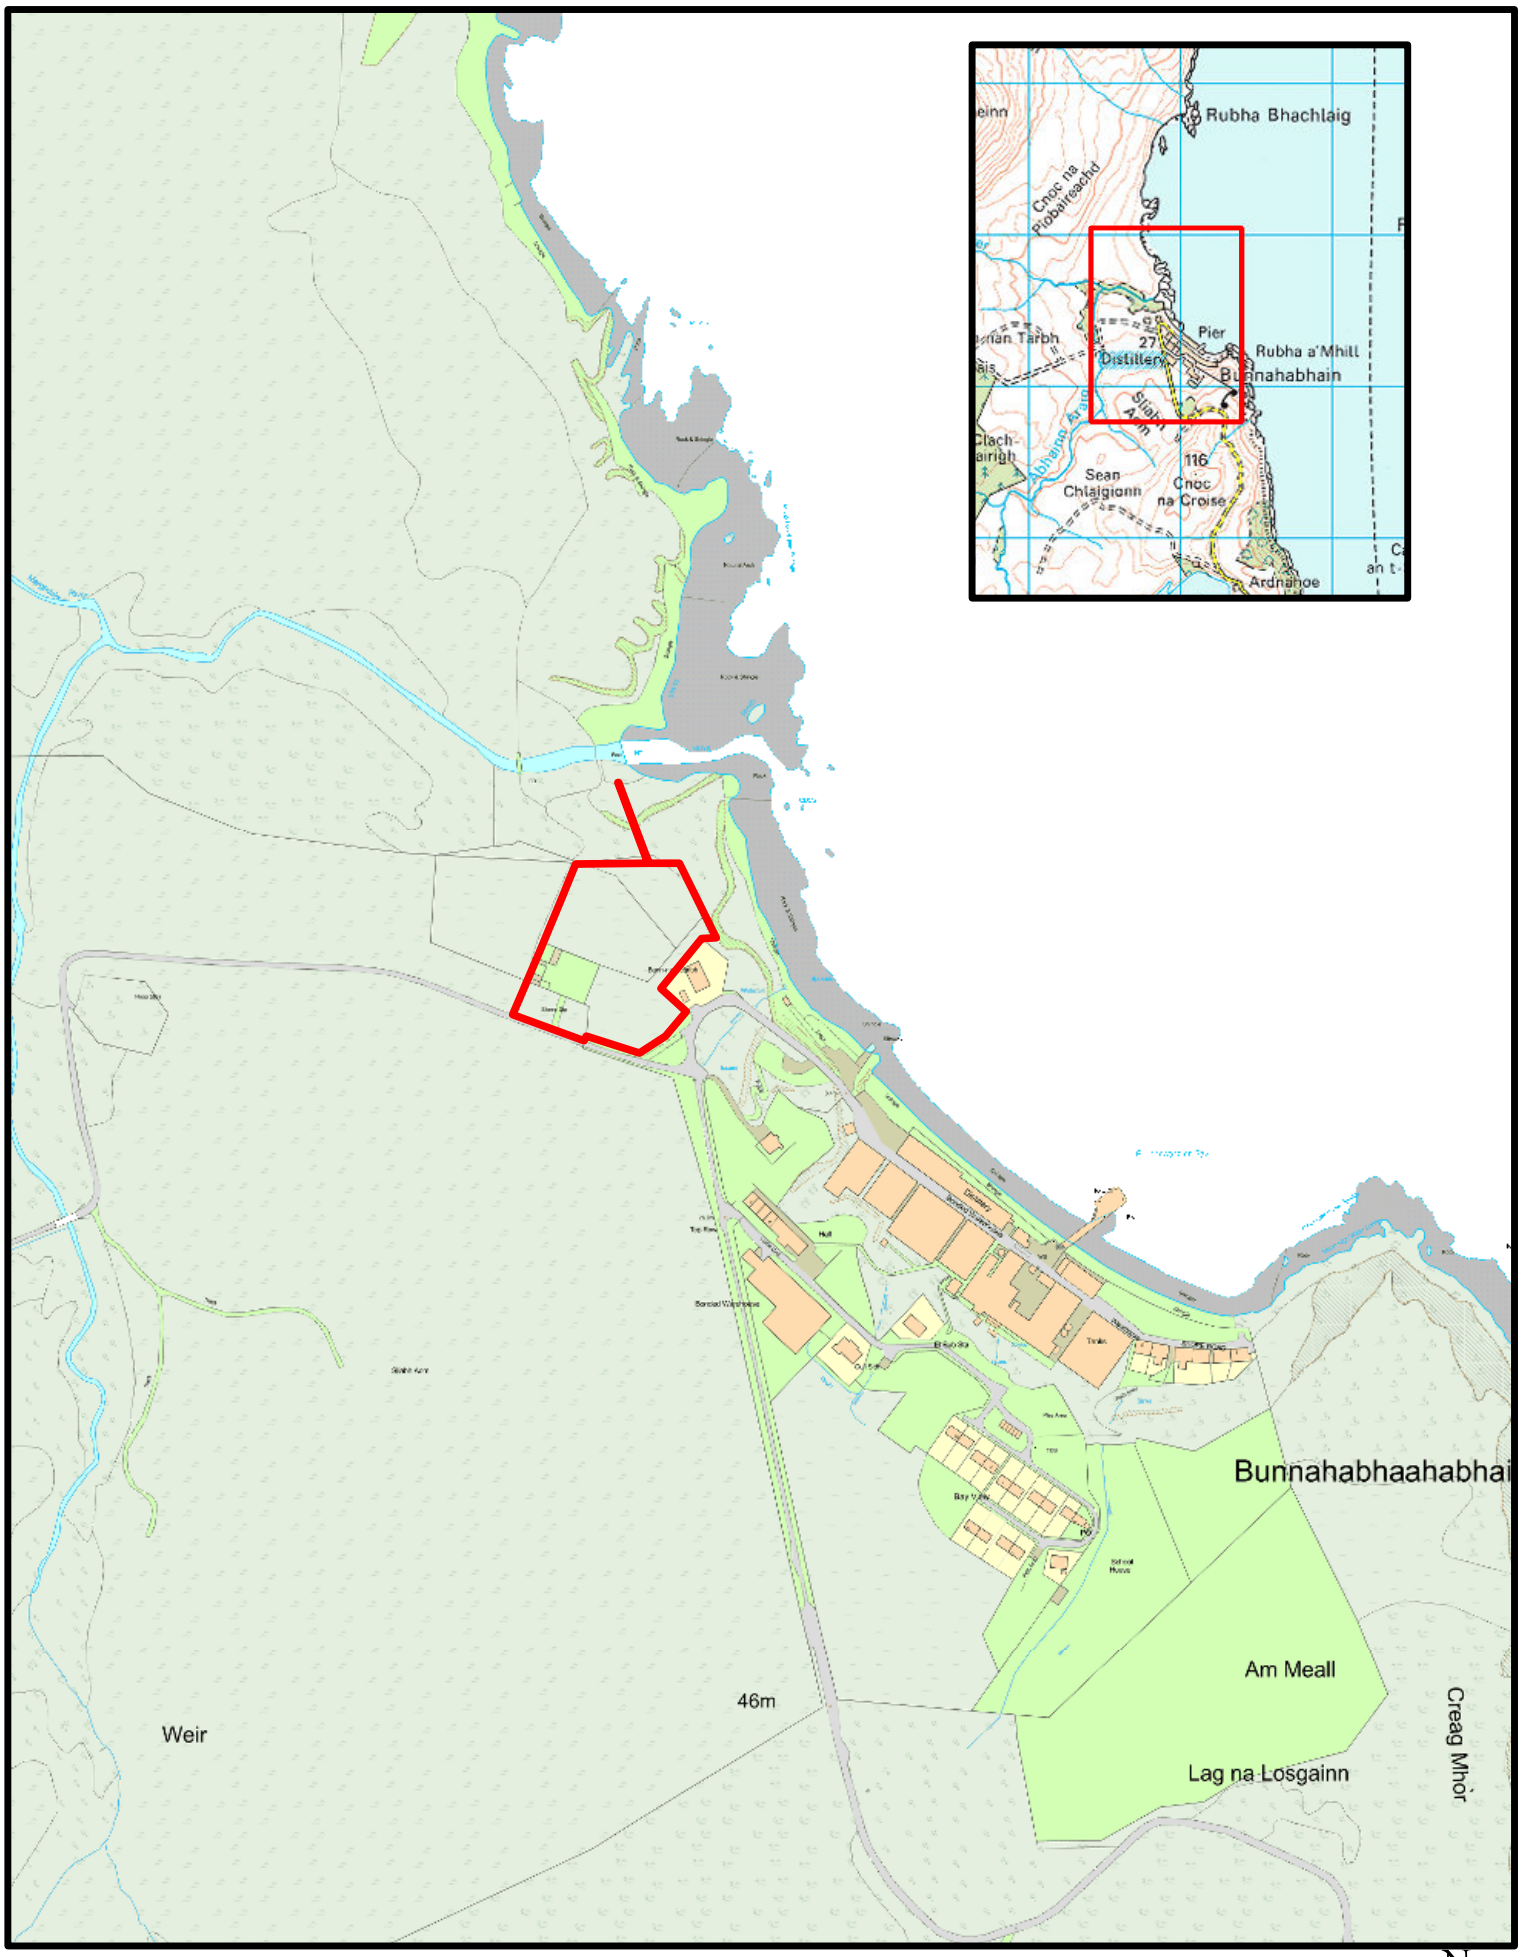

Argyll & Bute COUNCIL

Location Plan relative to Application Ref: 16/02185/PP

Date: 24.10.2017

N

1:5,000