External finishes;
Main roof ; slate
single storey roof; slate
walls; natural stone
windows; painted timber
rainwater goods; painted metal

Do not scale from this drawing
All dimensions to be checked on site
© Copyright of Bell Ingram Design Ltd
Chartered Architects and Building Surveyors
www.bellingram.co.uk

0m 1m 2m 3m 4m 5m

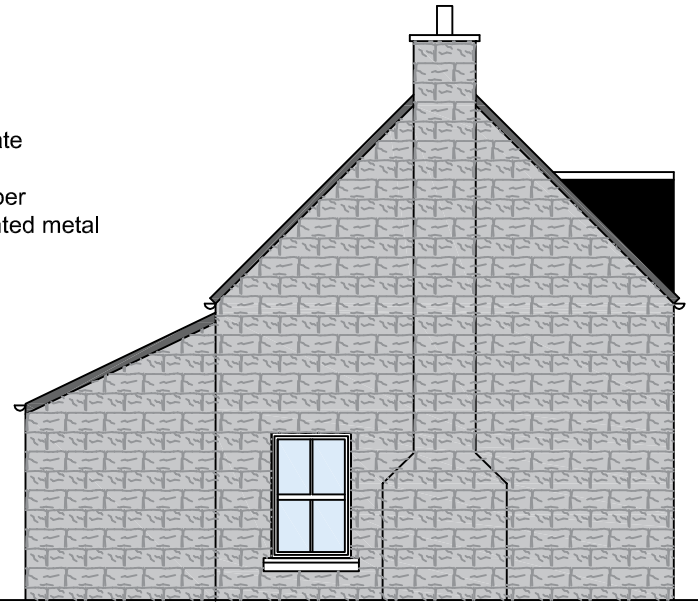

Elevation A

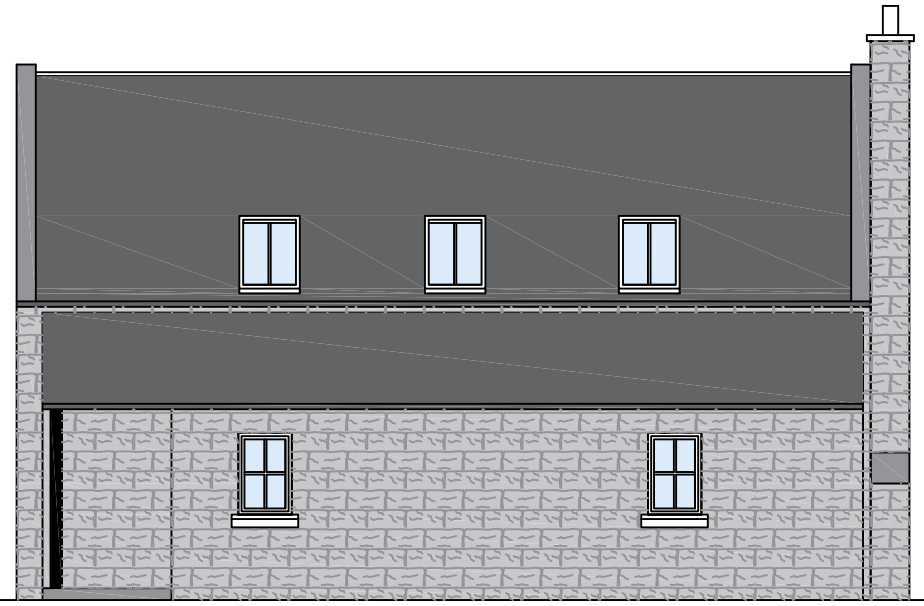

Elevation B

Elevation D

Elevation C

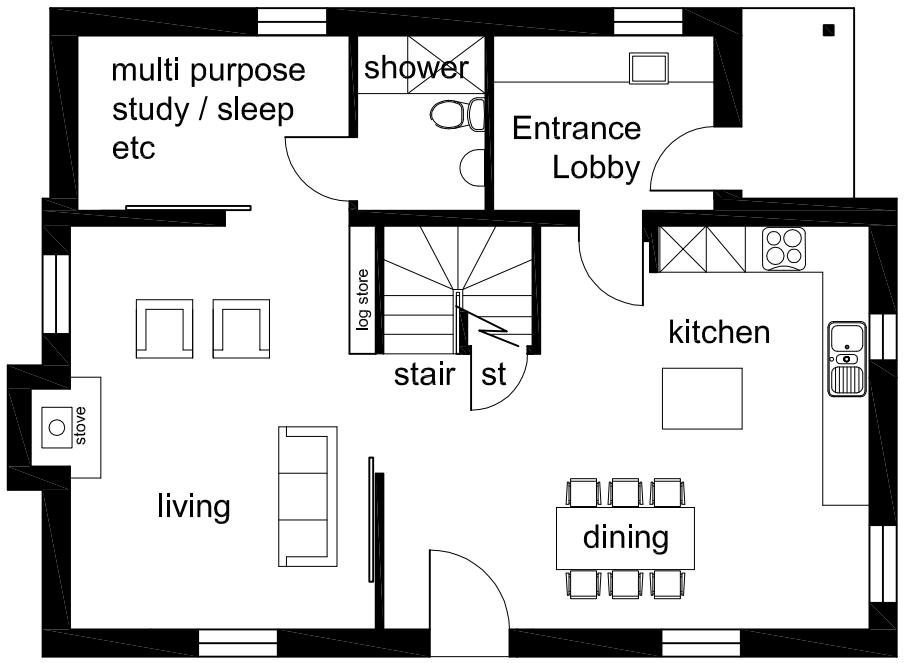

Ground Floor Plan

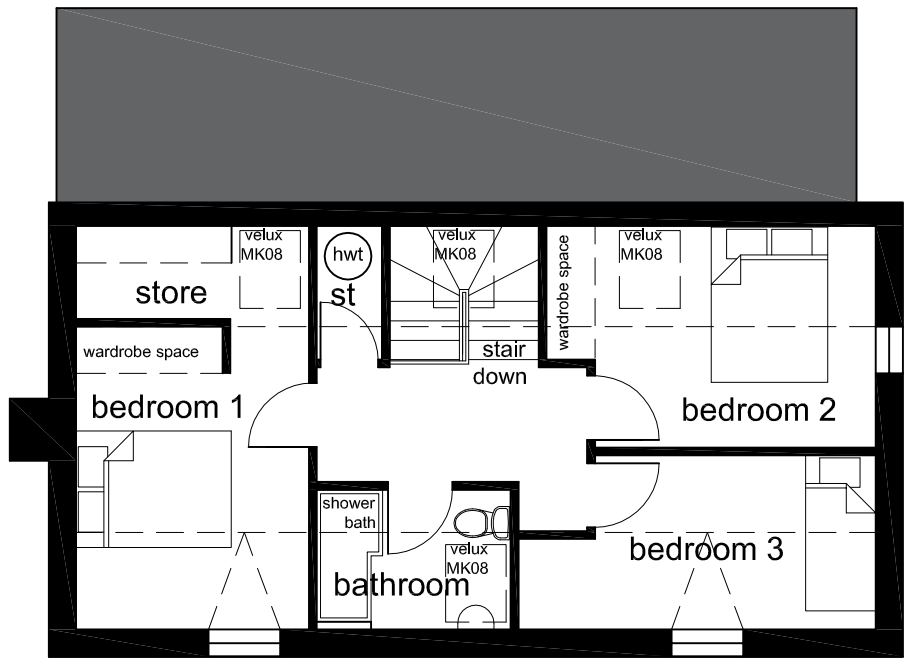

1st Floor Plan

Revision Date

Bell Ingram Design

Client Mr T Huntington			
Project Proposed House at Lochandhu Taynuilt			
Title Proposed Elevations & Floor Plans			
Branch Inverness		Telephone 01463 717 799	
Drawn JMF	Date May 2017	Drg Size A3	Checked ---
Job No. H 5473		Scale 1: 100	
Drg No. Sk002			Rev B