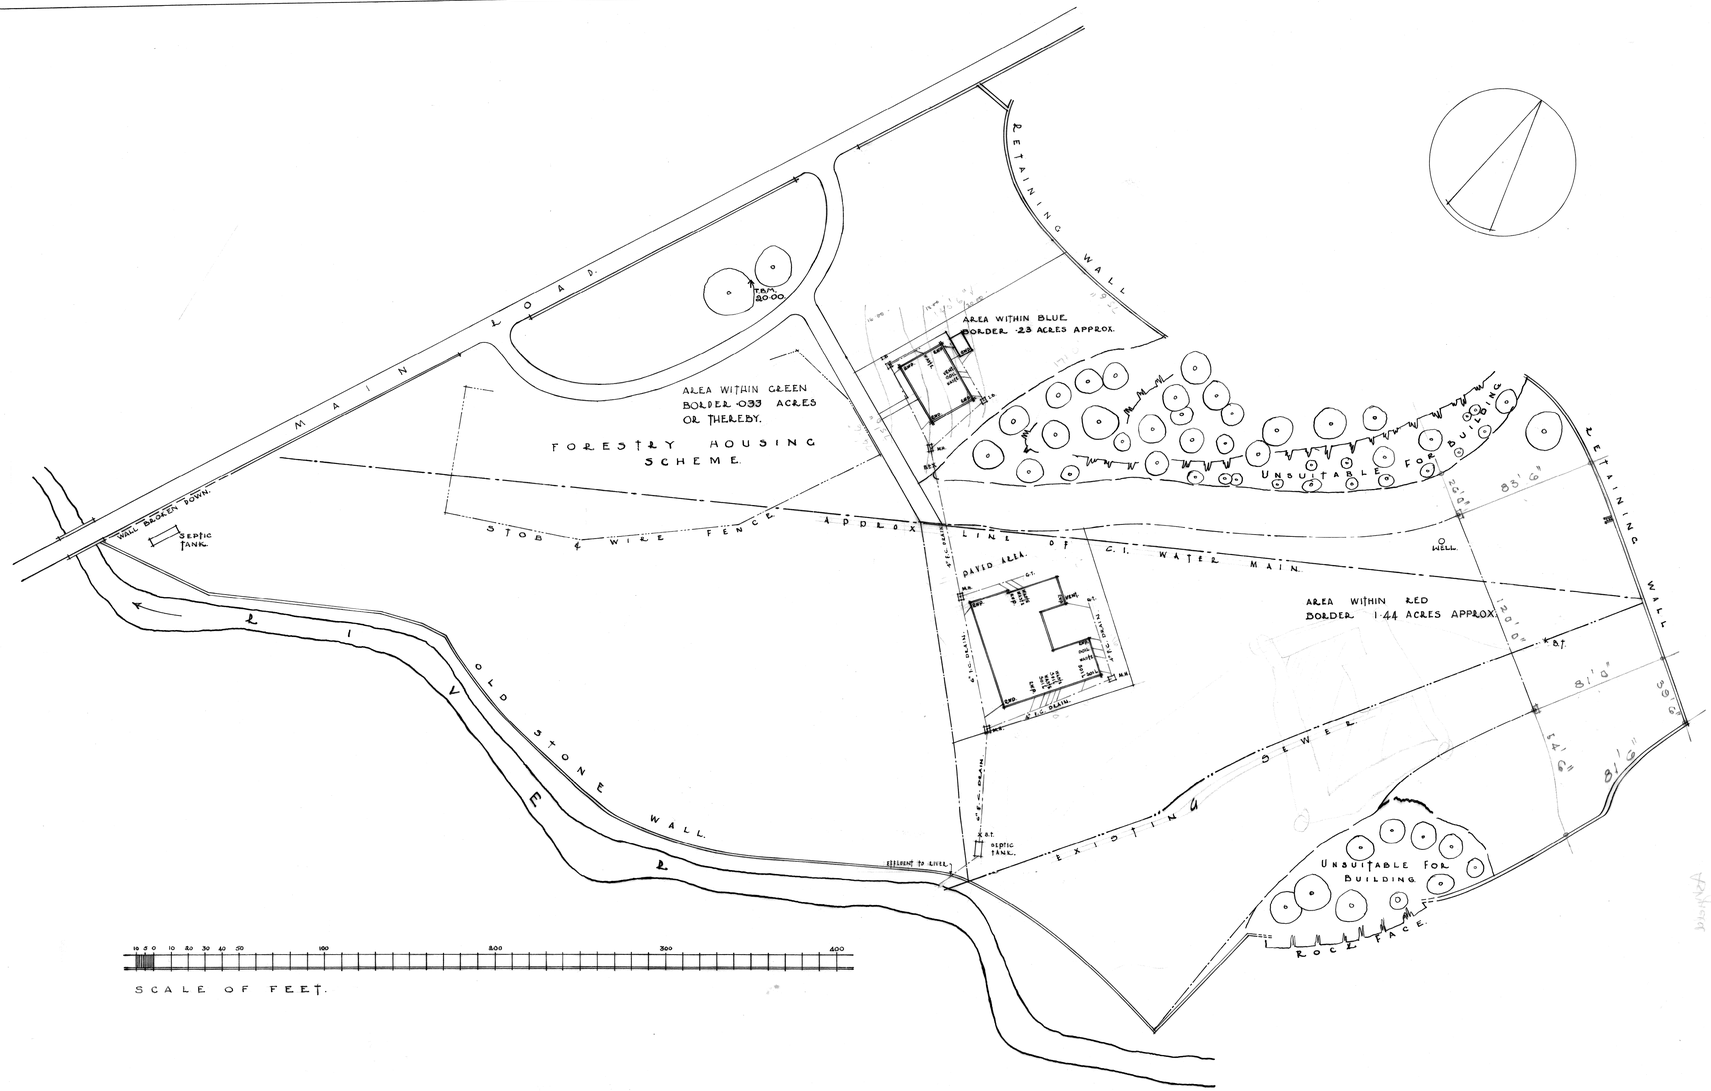

ARGYLL COUNTY COUNCIL

ASHFIELD

PROPOSED SITE FOR NEW SCHOOL AND SCHOOLHOUSE

CANCELLED December 1955

DRAWN BY
CHECKED BY
DATE 29 · 12 · 54
SCALE 1/500
DWG. No. 5362/C/118

W. R. TOCHER, A.R.I.B.A., F.R.I.A.S.,
COUNTY ARCHITECT,
COUNTY OFFICES,
DUNOON, ARGYLL.