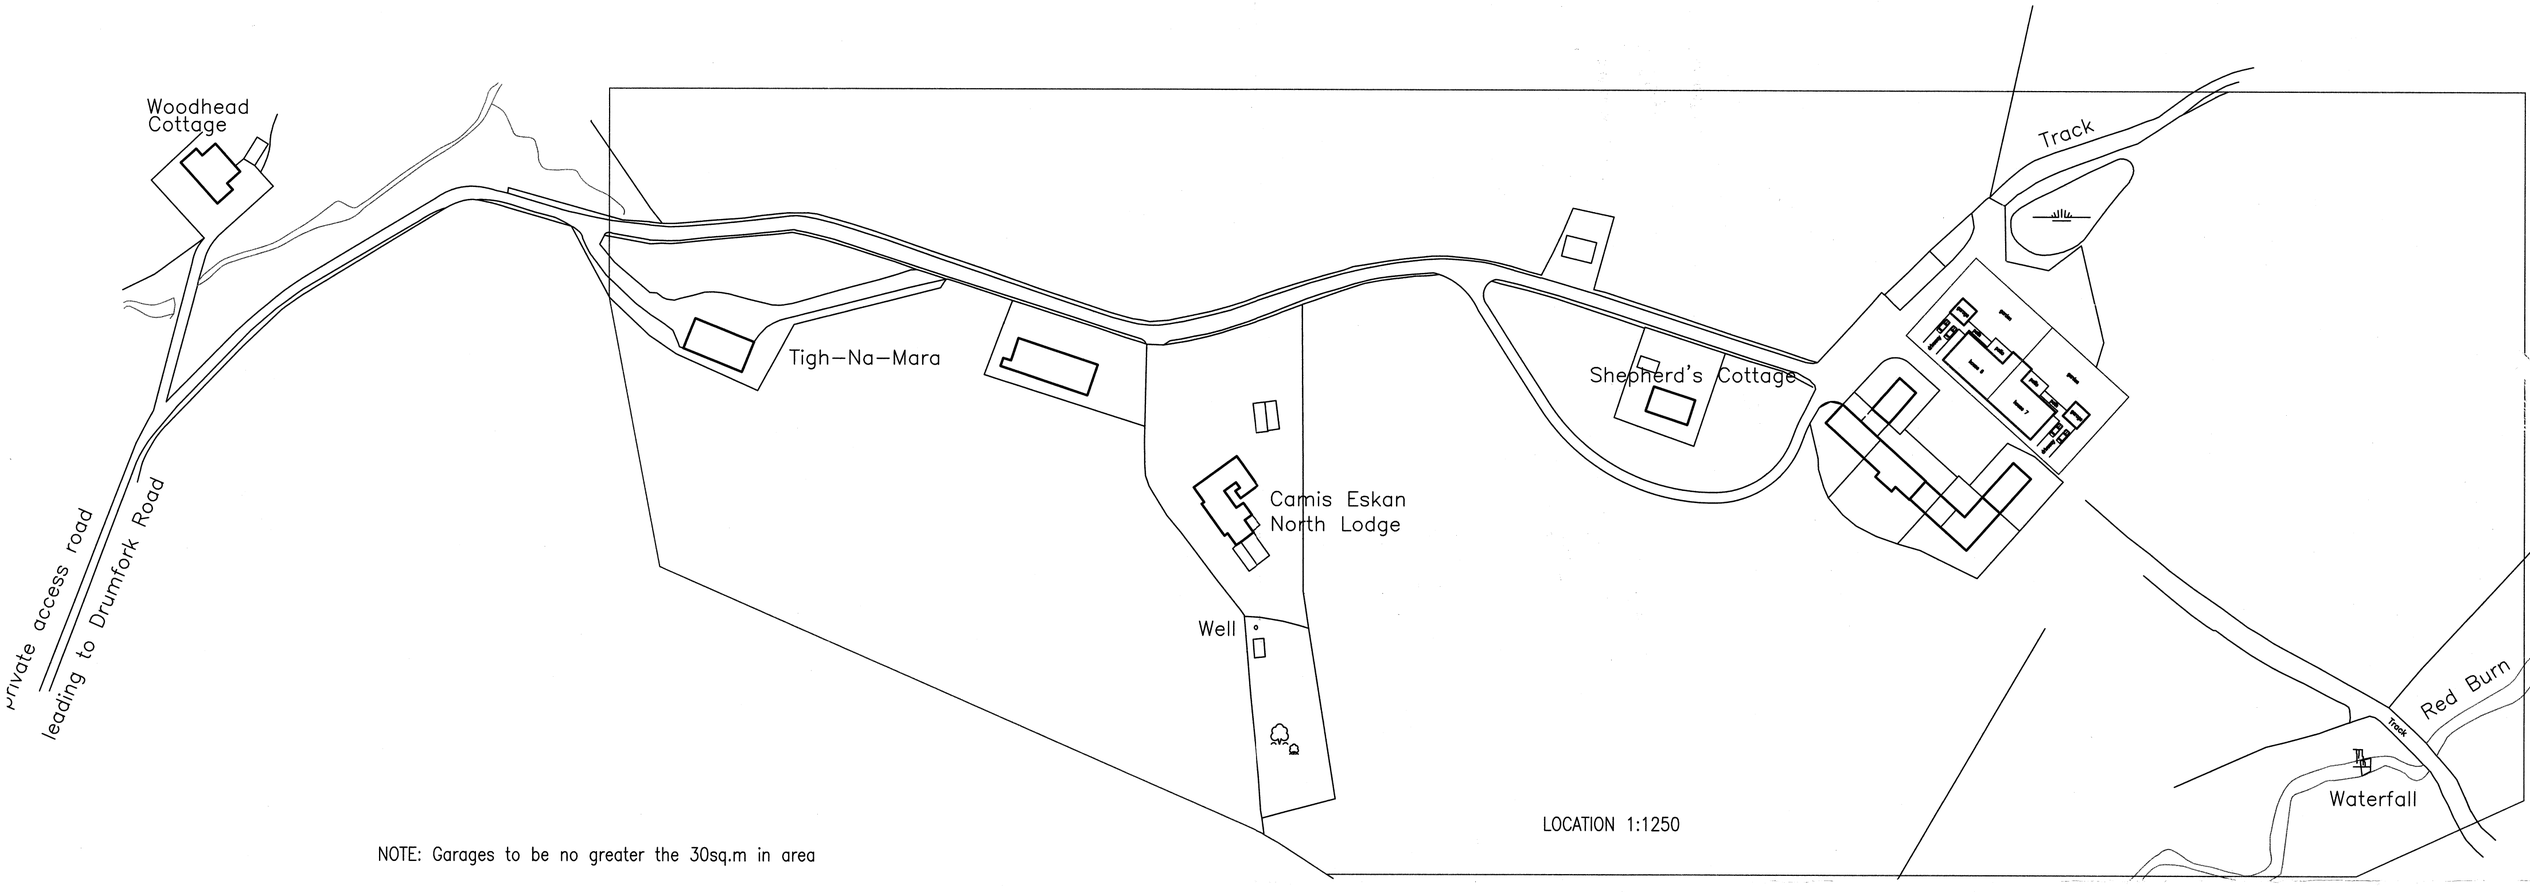

NOTE: Garages to be no greater the 30sq.m in area

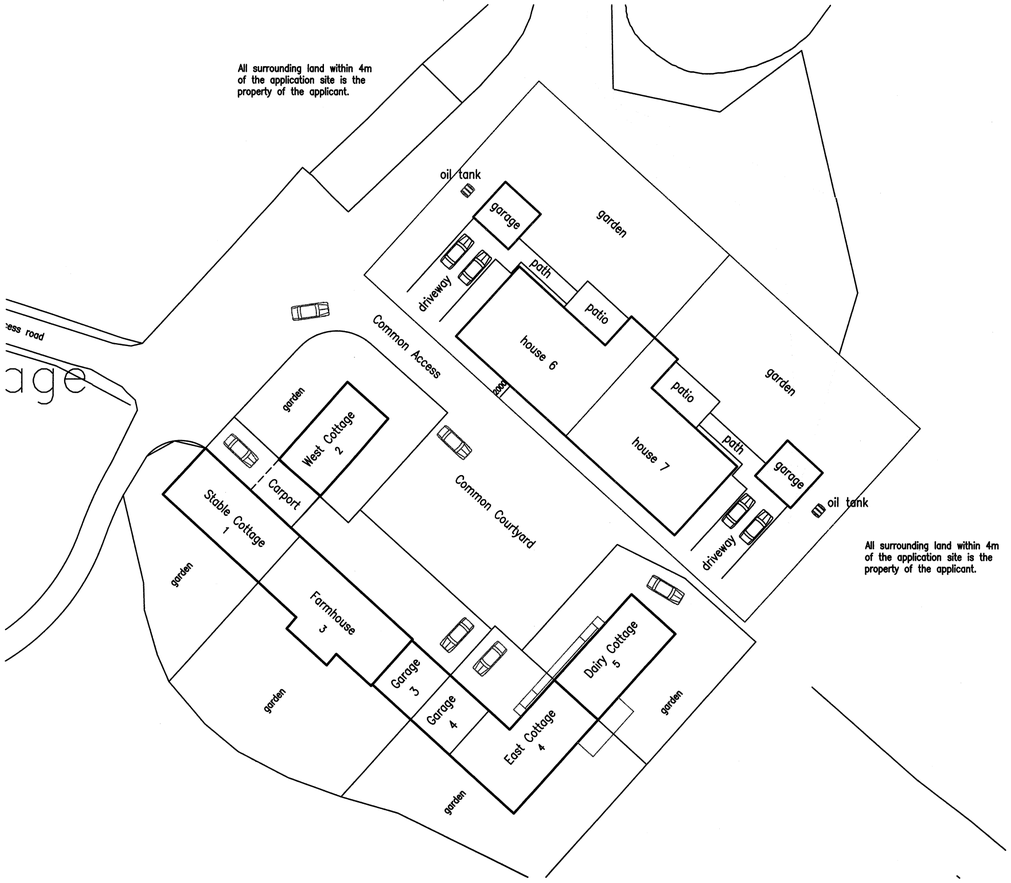

EXISTING SITE 1:500

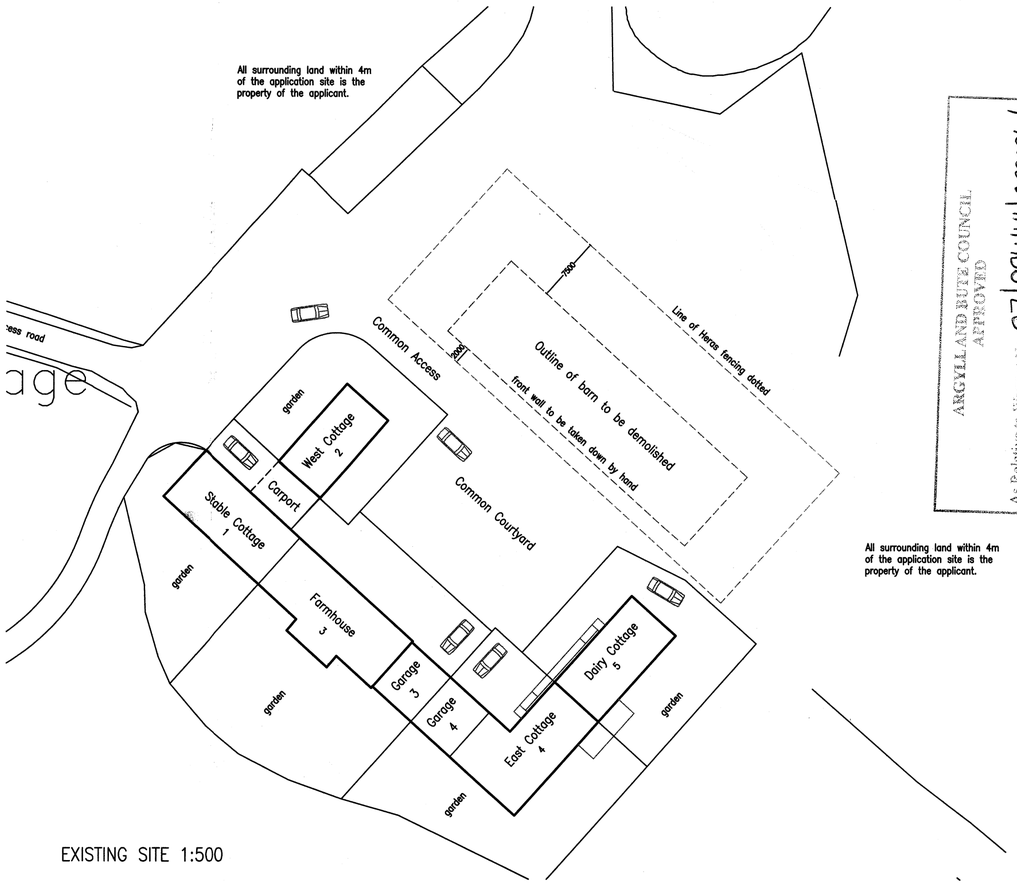

ARGYLL AND BUTE COUNCIL
APPROVED
As Relative to Warrant No. 07/00444/EXECON
Head of Planning
13 MAR 2008

Drawing 551c/1e
Verify all dimensions by site measurement
Mr A Simpson : Development at Camis Eskan Farm
East Cottage and Dairy Cottage

Iain Dawson Architecture ©
Tel & Fax 0141 887 1130
info@idowson.co.uk
www.idowson.co.uk
10 Arkwrights Way, Paisley, PA1 2NX
Member of the British Institute of Architectural Technologists
Incorporate of the Chartered Institute of Building
Registered home energy SAP surveyor