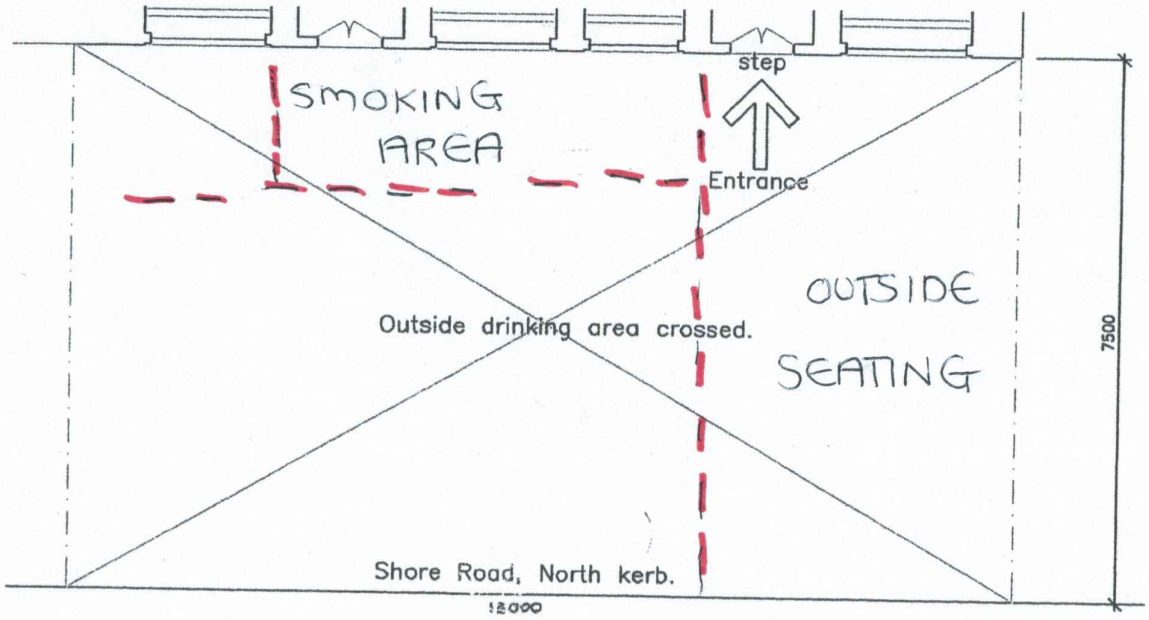

All activities referred to in Op Plan take place
Throughout the premises

SHORE ROAD

This is the plan relative to the premises licence for Creggans Inn, Shore Road, Kilcreggan granted by Argyll & Bute Licensing Board

Clerk to the Board

REV	REVISION NOTE	DATE	SIGN'D

CLIENT: MS. K. KERR & MR. J. FRASER
PROJECT: THE CREGGAN INN
SHORE RD., KILCREGGAN G84 0JH

DRAWING TITLE:
PREMISES LICENSE REGS. 2007
AS EXISTING LAYOUT PLAN

SCALE 1:100

DWG NO. 02

DATE JAN 2008

JOHN WAGNER
CHARTERED ARCHITECT
51 COLQUHOUN STREET
HELENSBURGH
G84 9JR
TEL: 01436 670422
ARCHITECTURE DESIGN INTERIORS