REVISED LAYOUT PLAN
DALMALLY GOLF CLUB

CLUBHOUSE AND
OUTDOOR DRINKING AREA

JANUARY 2020
SCALE 1:100

Limit of Outdoor Drinking Area

Paved Area

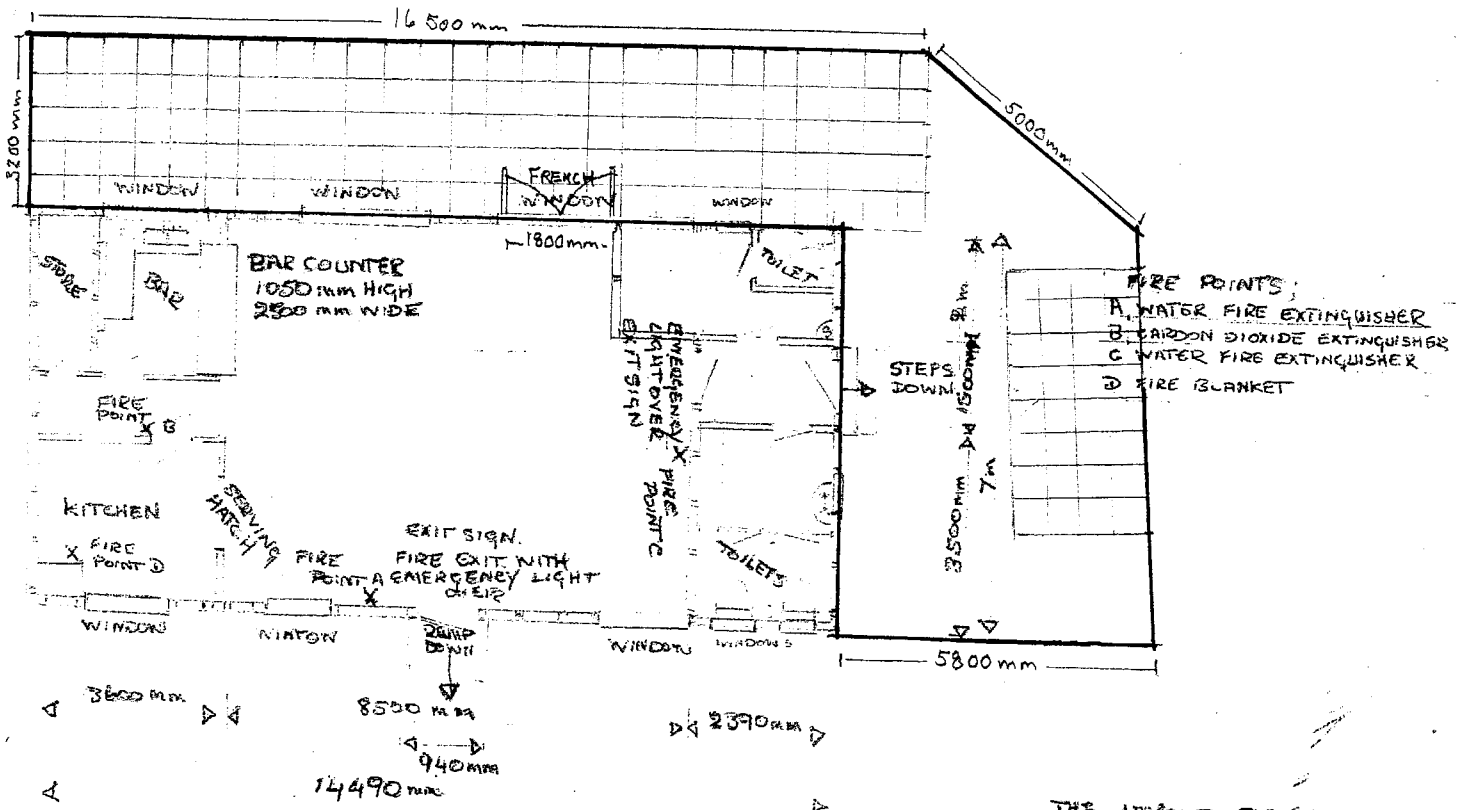

THE LAYOUT PLAN FOR
DALMALLY GOLF CLUB
CLUB HOUSE
DRAWN BY I MACINTYRE DALMALLY
AUGUST 2009 SCALE 1:100

This is the layout plan relative to the premises licence for Dalmally Golf Club, Old Sawmill, Dalmally granted by Argyll and Bute Licensing Board