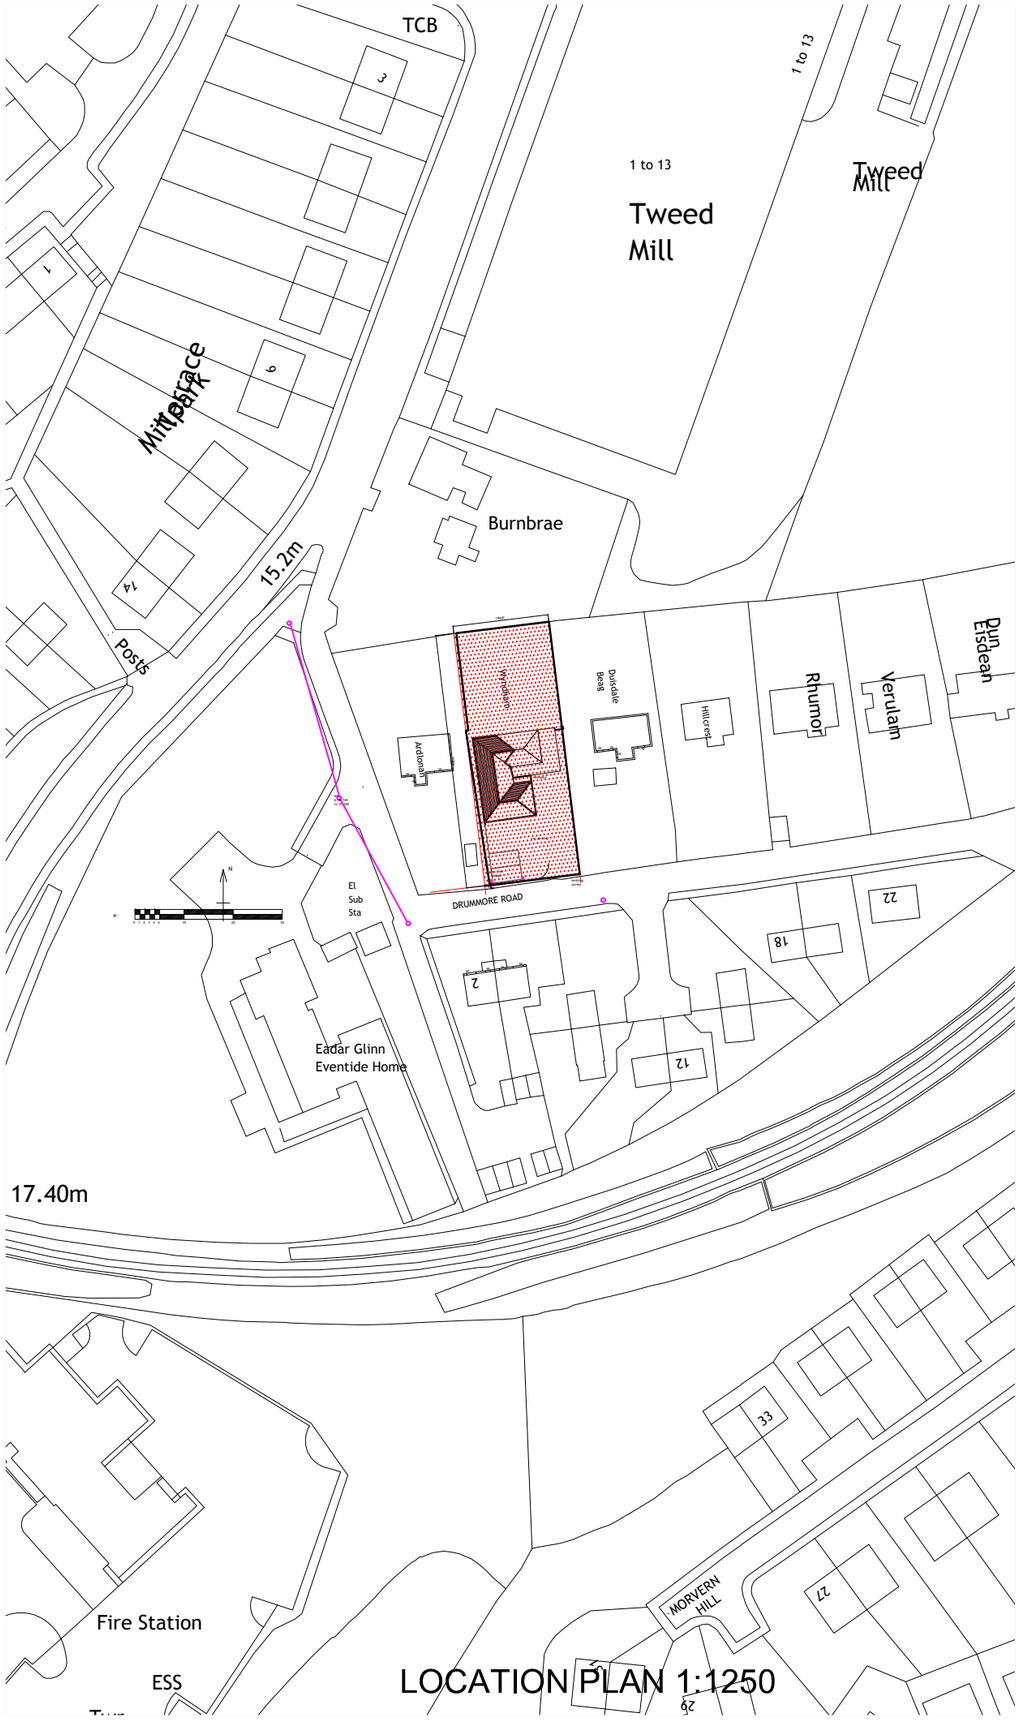

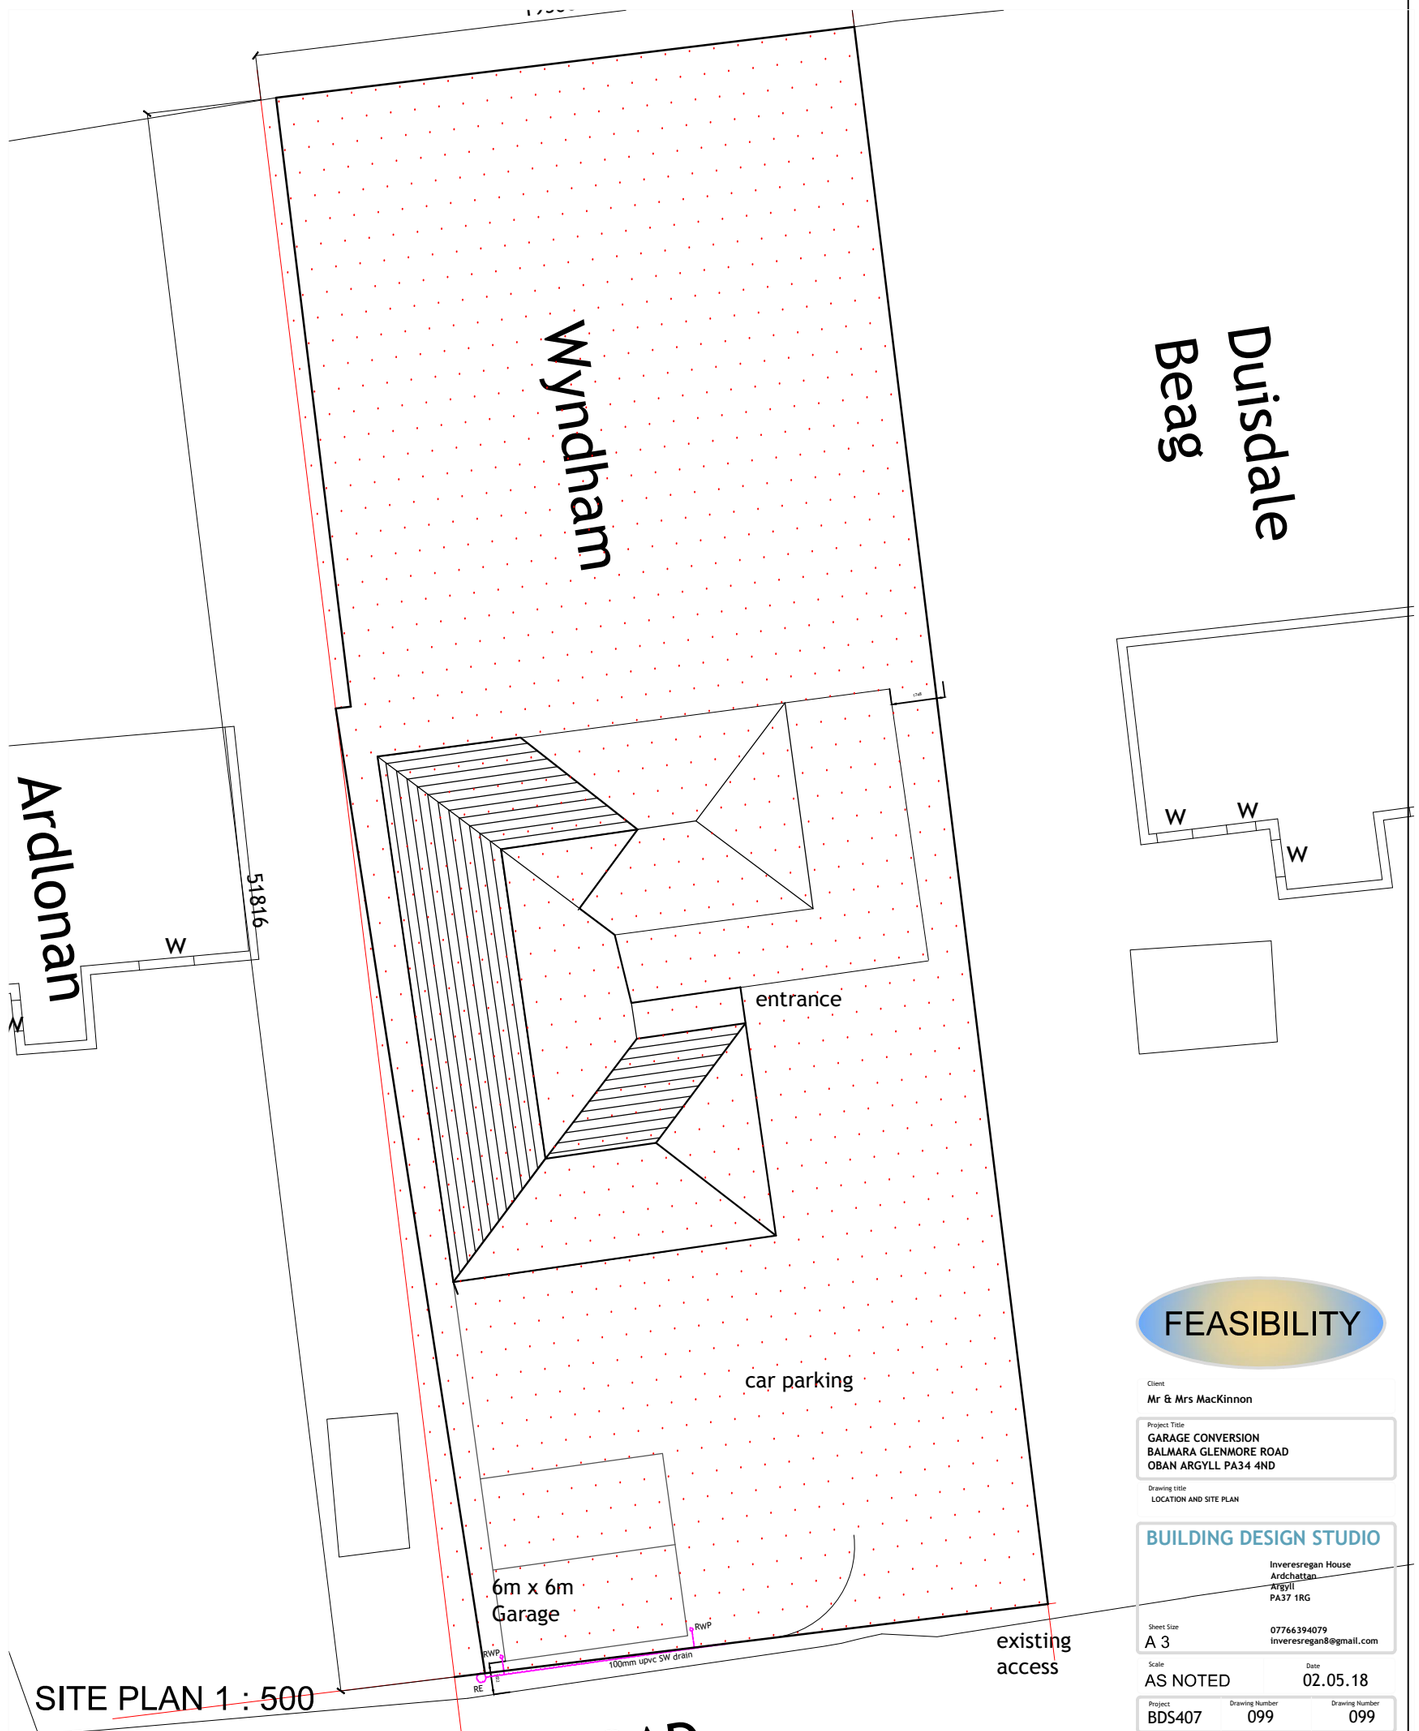

FEASIBILITY

Client
Mr & Mrs MacKinnon

Project Title
GARAGE CONVERSION
BALMARA GLENMORE ROAD
OBAN ARGYLL PA34 4ND

Drawing title
LOCATION AND SITE PLAN

BUILDING DESIGN STUDIO
Inveresregan House
Ardchattan
Argyll
PA37 1RG
07766394079
inveresregan8@gmail.com

Sheet Size A 3
Scale AS NOTED
Date 02.05.18
Project BDS407
Drawing Number 099
Drawing Number 099