Activities per the operating plan may occur within the licensed area

Do not scale from this drawing. If in doubt, ask.
This drawing is the property of Thomas Robinson Architects and must not be copied, reproduced or disclosed other than for the purposes of this project.

CDM - Residual Hazards
The following are considered to be significant risks relevant to this drawing, which could not be fully mitigated or removed through design

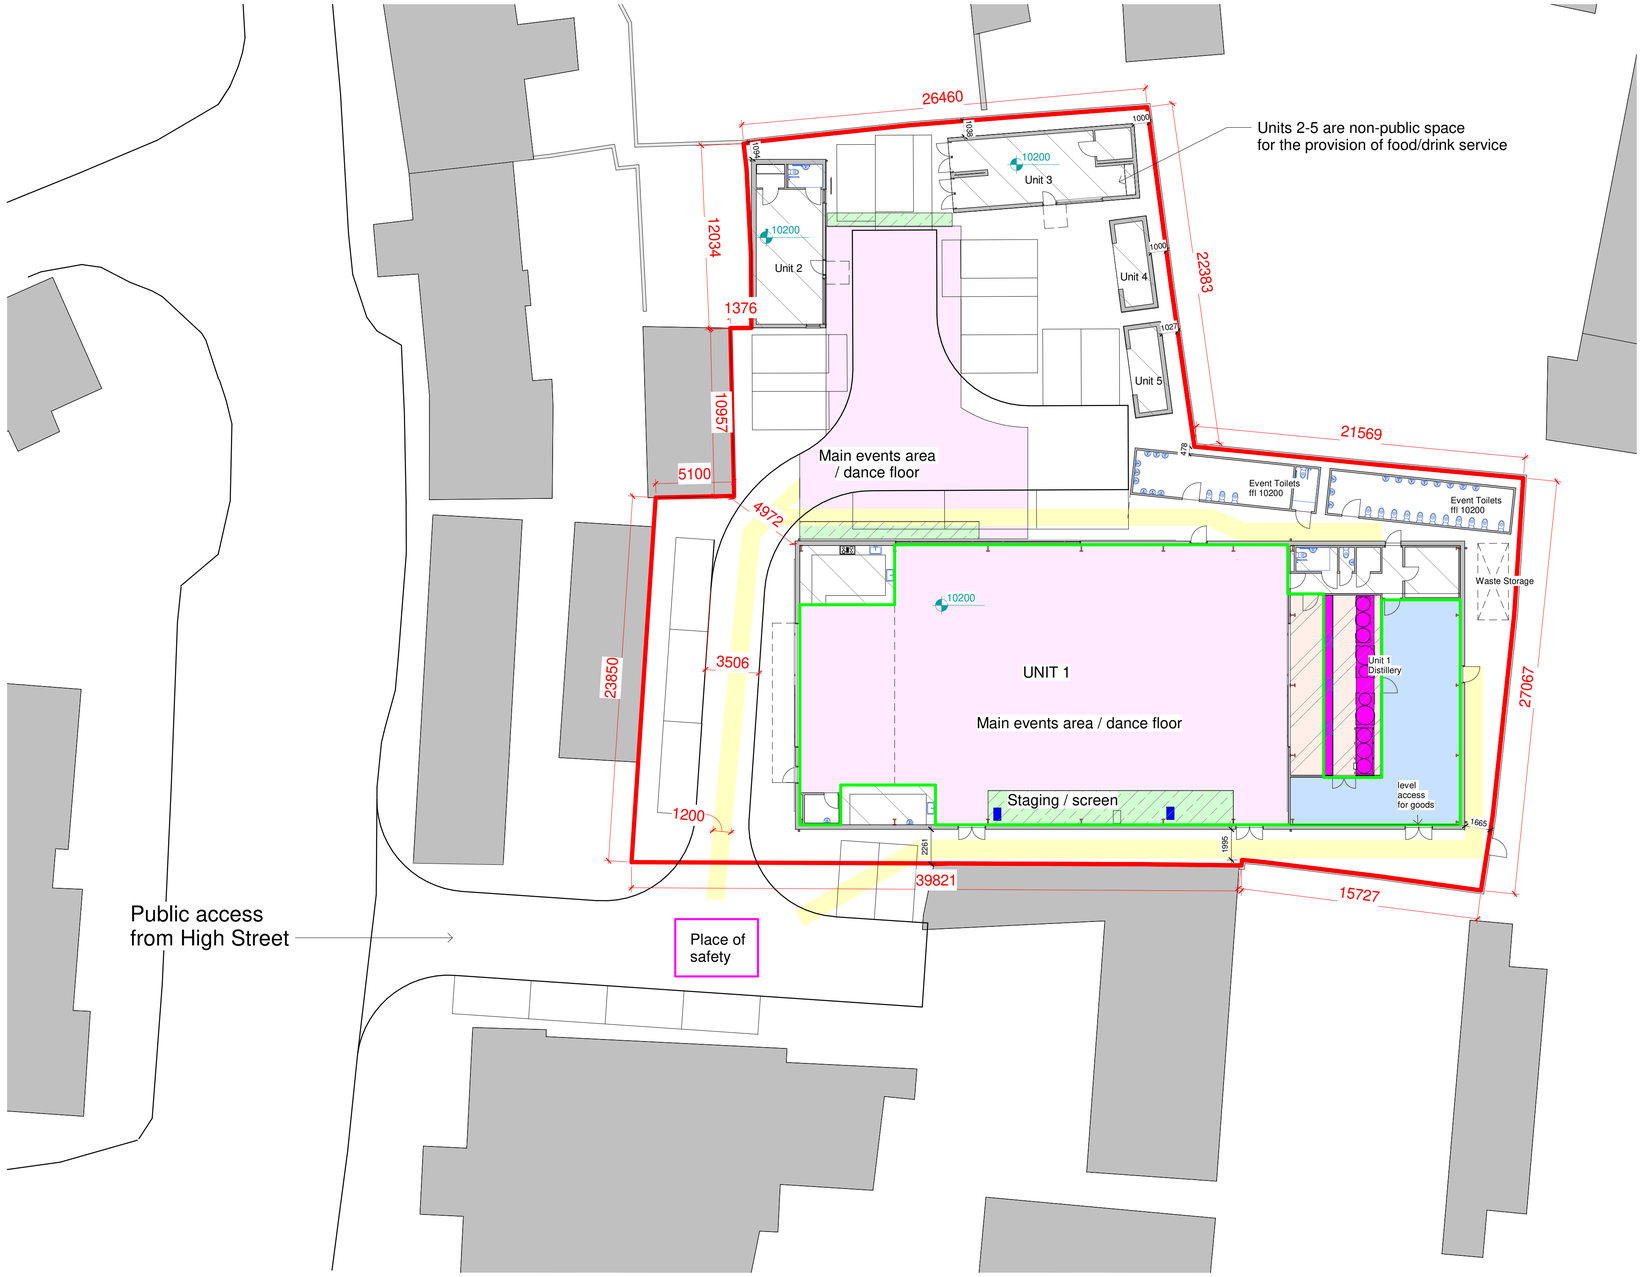

2 **Proposed - Site Layout Licensing Plan**
1 : 200

10 m 5 0

North

= Restricted public access for the purpose of guided tours

= Area for the display of alcohol

= Areas that can be accessed by children

= No public areas

= Event staging/screens

= Main event area/dance floor

= Location of area for the display of alcohol

= Escape route from external events area

1 **Area designation key**
1 : 100

STATUS PURPOSE OF ISSUE
LICENSING PLAN

Rev	Description	Date

THOMAS ROBINSON
ARCHITECTS ©
THE RED HOUSE, CROFTAMIE, GLASGOW, G63 0EU
TEL 01360 661144
email: mail@thomasrobinsonarchitects.co.uk
www.thomasrobinsonarchitects.co.uk

Job Title
Isle of Bute Yard

DRAWING TITLE
Proposed Site Plan - Licensing Plan

DRAWN BY
Author

SCALE (@ A1)	1st ISSUE DATE	CHECKED BY
As indicated	11/18/20	Checker

PROJECT NUMBER	DRAWING NUMBER	REV
0928	311	