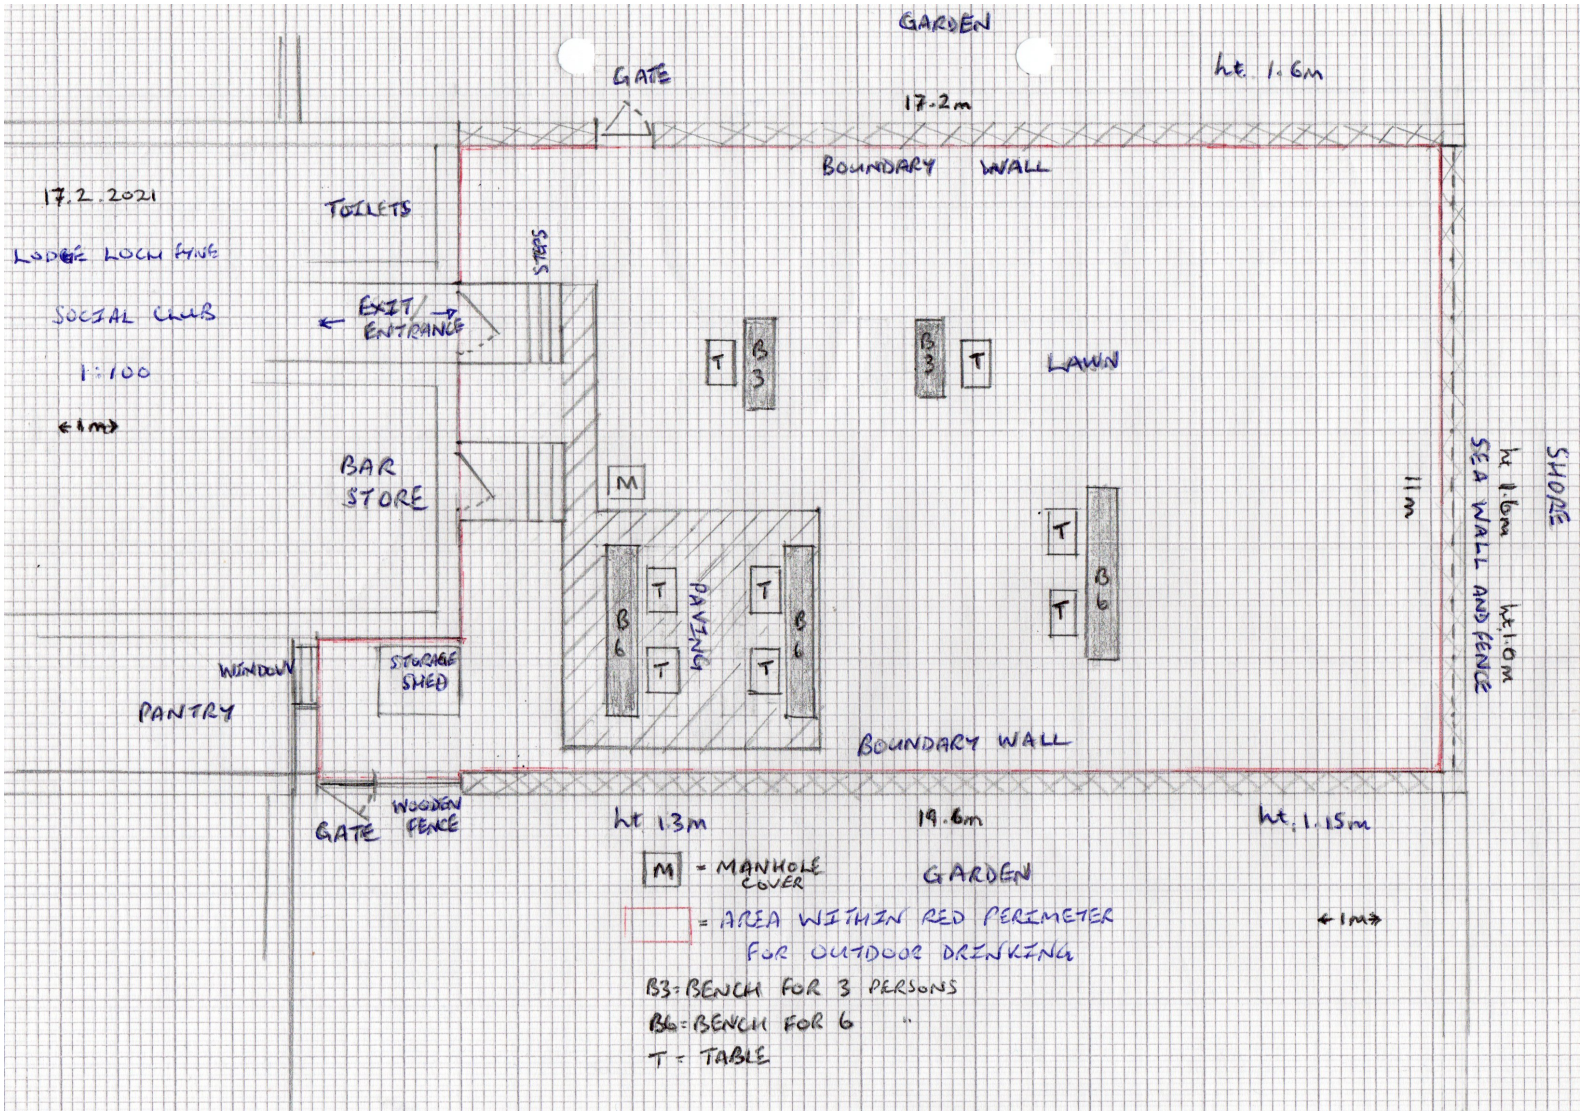
GARDEN
GATE
ht. 1.6m
17.2m
BOUNDARY WALL
17.2.2021
TOILETS
SINKS
LODGE LOCH FYNE
SOCIAL CLUB
1:100
1m
EXIT
ENTRANCE
T
B 3
B 3
T
LAWN
BAR
STORE
M
11m
SHORE
ht 1.6m
ht 1.0m
SEA WALL AND FENCE
T
T
B 6
B 6
T
T
T
T
PAVING
WINDOW
STORAGE SHED
PANTRY
BOUNDARY WALL
GATE
WOODEN FENCE
ht 1.3m
19.6m
ht. 1.15m
M = MANHOLE COVER
GARDEN
= AREA WITHIN RED PERIMETER FOR OUTDOOR DRINKING
1m
B3: BENCH FOR 3 PERSONS
B6: BENCH FOR 6
T = TABLE