Do not scale from this drawing. If in doubt, ask.
This drawing is the property of Thomas Robinson Architects and must not be copied, reproduced or disclosed other than for the purposes of this project.

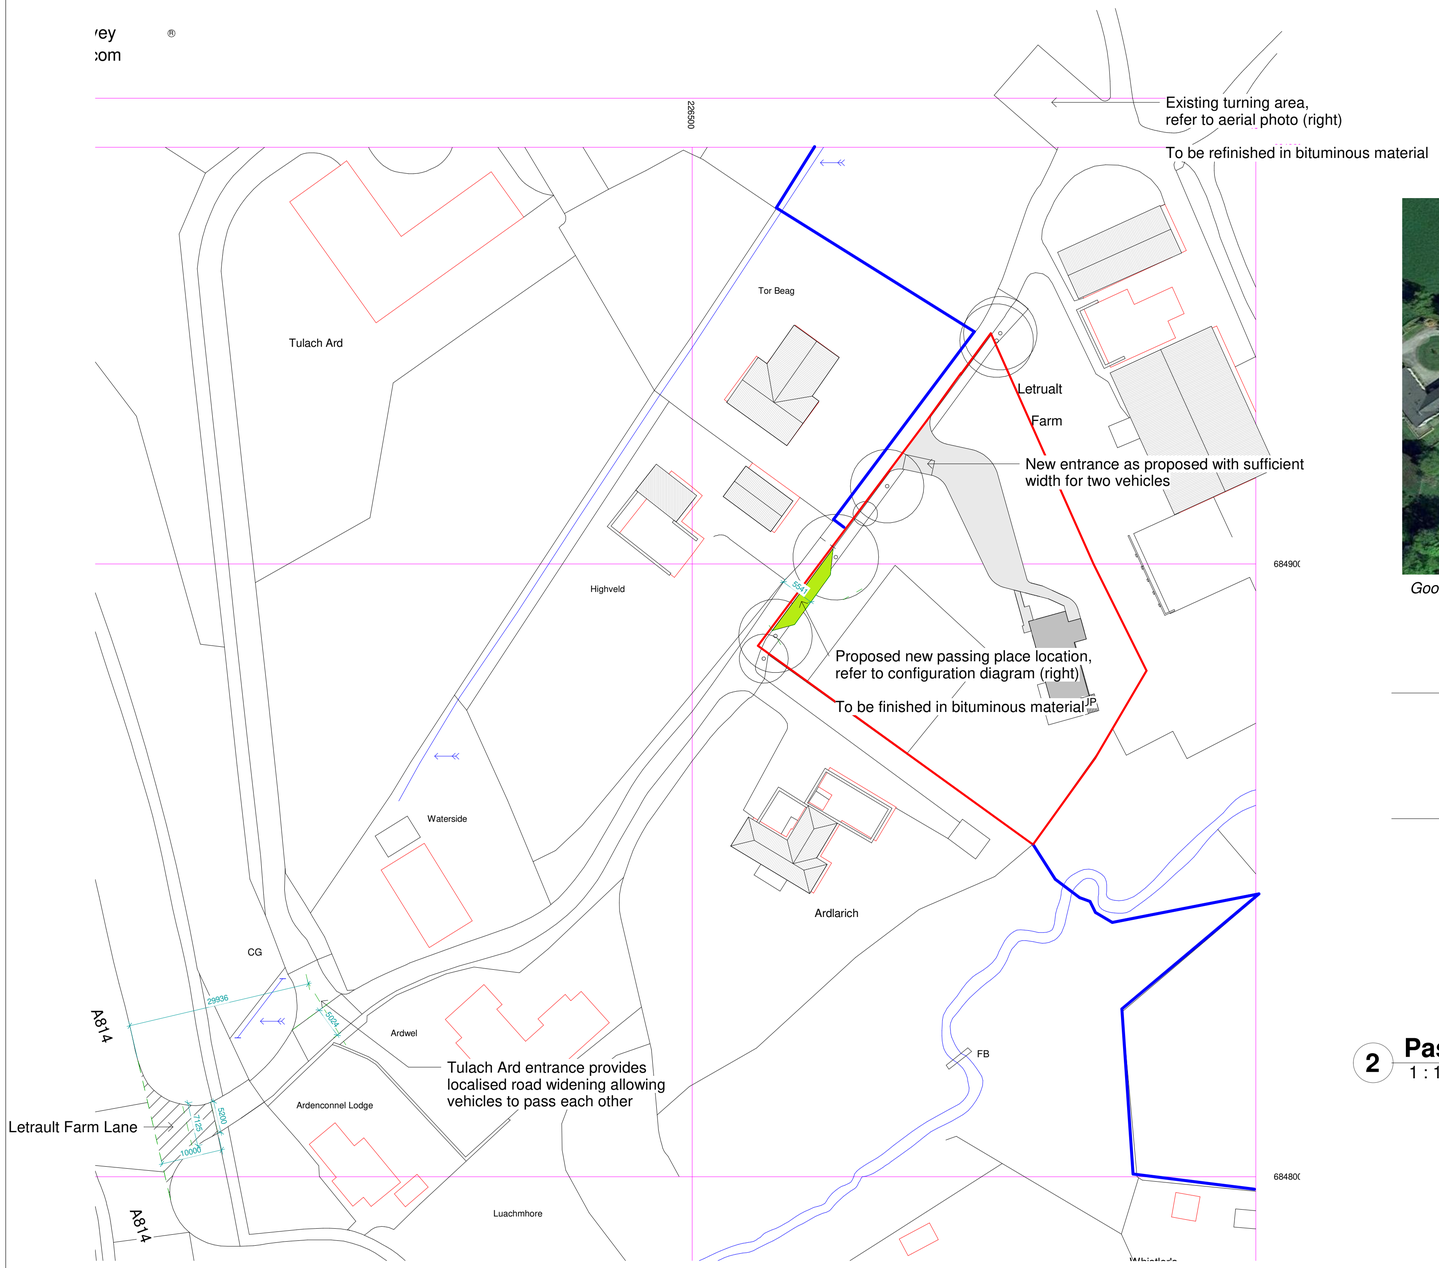

1 Existing & Proposed Road Dimension - Letrault Farm Lane

1 : 500

Google maps image showing existing vehicle turning area at top of Letrault Farm Lane

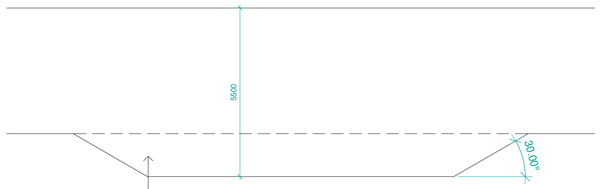

Passing place to provide min road width of 5.5m. Length of passing place to be proportionate to the mean average vehicle type of road users

(Refer to National Roads Development Guide - Part 3 (b) & figure 15)

2 Passing Place Configuration

1 : 100

STATUS PURPOSE OF ISSUE
PLANNING

Rev	Description	Date

THOMAS ROBINSON
ARCHITECTS ©
THE RED HOUSE, CROFTAMIE, GLASGOW, G63 0EU
TEL 01360 661144
email: mail@thomasrobinsonarchitects.co.uk
www.thomasrobinsonarchitects.co.uk

Job Title
Letrualt Farm House

DRAWNG TITLE
Existing Road Dimensions

DRAWN BY
Author

SCALE (@ A1)	1st ISSUE DATE	CHECKED BY
As indicated	04/26/21	Checker

PROJECT NUMBER	DRAWING NUMBER	REV
Project Number -	EX-210	