A3

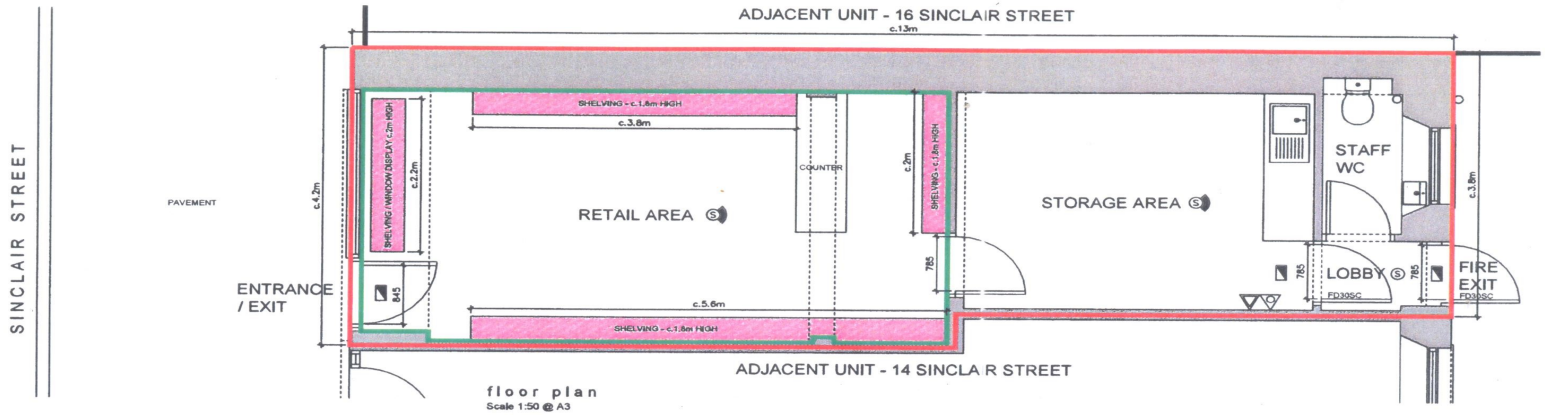

floor plan
Scale 1:50 @ A3

0m 0.5m 1m 2m 5m

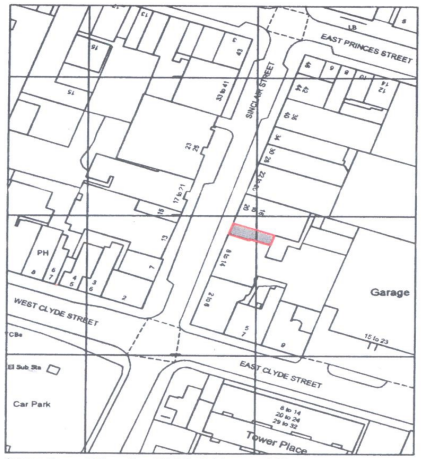

Ordnance Survey, (c) Crown Copyright 2021. All rights reserved. Licence number 100022432

north

location plan
Scale 1:1250 @ A3

0m 10m 20m 50m 100m

red line indicates extent of application site

KEY TO SYMBOLS

- SMOKE DETECTOR
- SMOKE DETECTOR + SOUNDER
- EMERGENCY LIGHTING
- CO2 EXTINGUISHER
- FOAM EXTINGUISHER
- EXTENT OF ALCOHOL DISPLAYS
- LICENSED AREA
- AREA ACCESSIBLE TO CHILDREN AND YOUNG PERSONS

Date	Description	Rev	By
Revision Description			

Rosevale
Cumberland Road
Rhu
Argyll & Bute
G84 8RX
07818 095 905
www.orbisdesign.co.uk
kieran@orbisdesign.co.uk

THIS DRAWING IS COPYRIGHT
DO NOT SCALE FROM DRAWING

Client:
Mr Gavin Espie

Project:
Wee Bottle Shop
14 Sinclair Street, Helensburgh, G84 8SU

Drawing Title:
Licence Plan

Drawing Number:
2021/007-LIC01

Revision:	-
Date:	October 2021
Scale:	1:50 @ A3
Drawn By:	KM

Issue Status:
LICENCE