REVISIONS			
REV.	DESCRIPTION	DATE	BY
A	FIRST ISSUE	24.03.2022	GW
B	OUTDOOR SEATING AREA ADDED TO PLAN	04/04/2022	GW

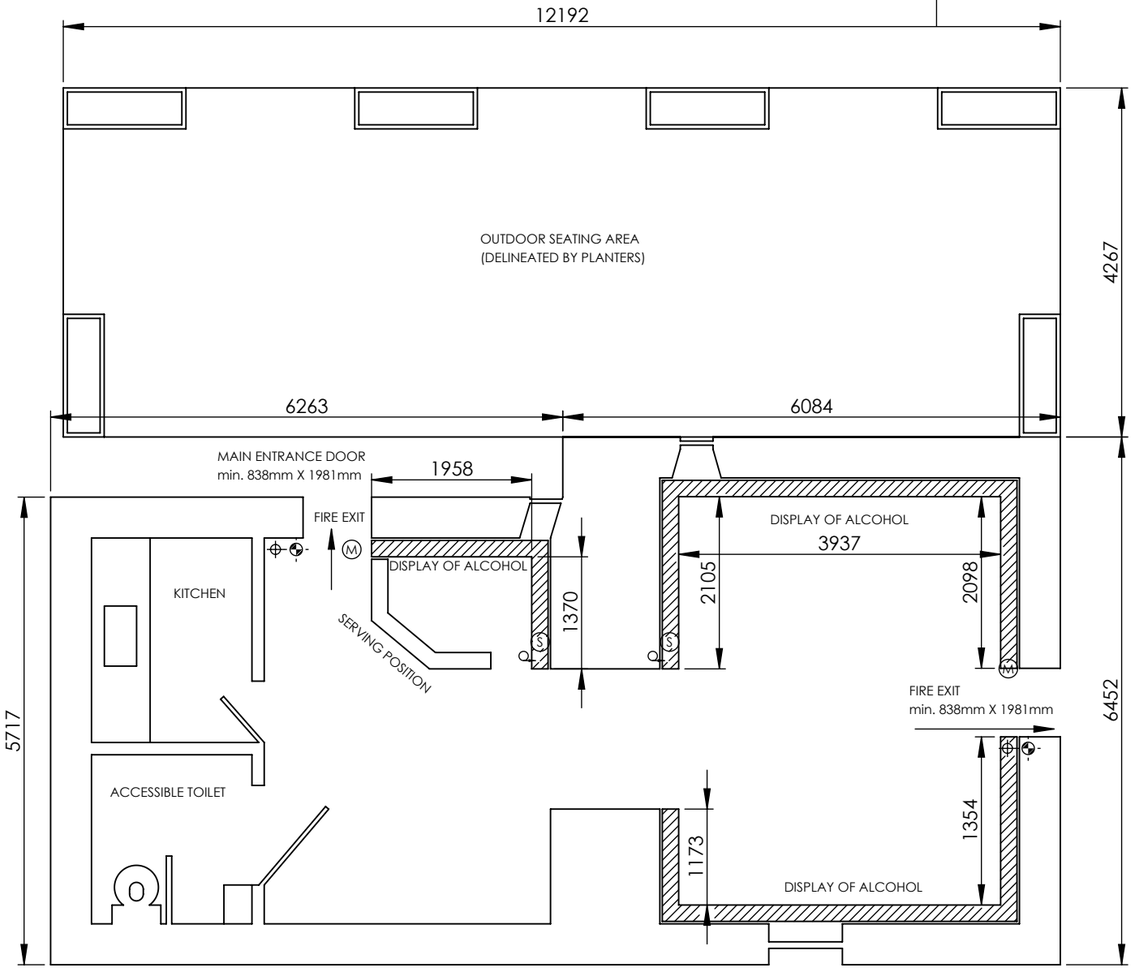

PLAN 1:75

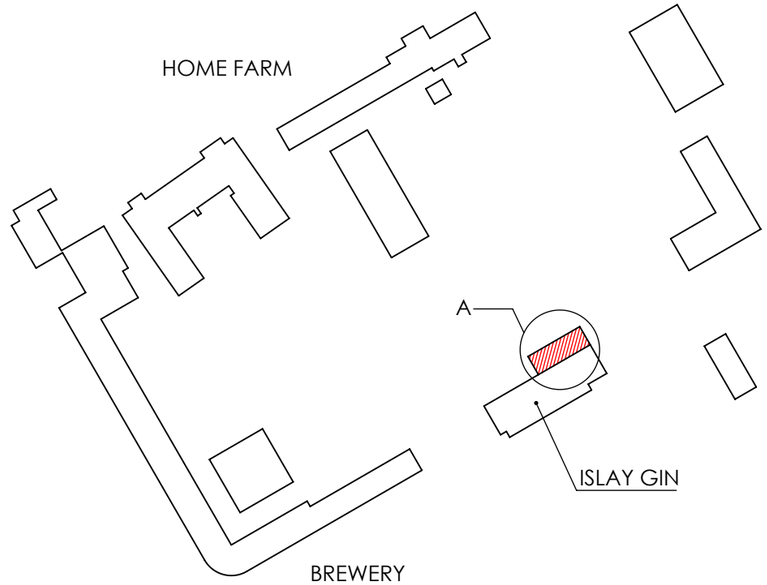

SITE PLAN 1:1250

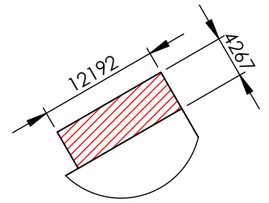

DETAIL A
OUTDOOR SEATING AREA
SCALE 1 : 625

ELECTRICAL AND MECHANICAL LEGEND

	DISTRIBUTION BOARD
(S)	SMOKE DETECTORS TO BS 5839 PT6 2013 ALARM ON INTERLINKED INDEPENDENT CIRCUIT
	FIRE ALARM SOUNDER
	FIRE EXTINGUISHER POSITION 1 WATER AND 1 CO2
(M) (P)	EMERGENCY LIGHT (M)AINTAINED AND (P) NON MAINTAINED
	FIRE ALARM CALL POINT
FIRE EXIT	FIRE EXIT SIGNS
FIRE DOOR	SELF CLOSING FIRE DOOR

KEY

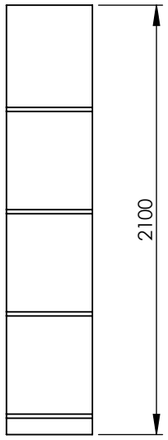

SHELF HEIGHT 1:20

THIS IS THE LAYOUT PLAN RELATING TO THE PREMISES LICENSE/PLANNING/BUILDING CERTIFICATES APPLICATION MADE ON BEHALF OF ISLAY GIN LTD. DATE 24.03.2022

NERABUS ISLAY GIN, UNIT 4,
ISLAY HOUSE SQUARE, BRIDGEND,
ISLAY, PA 44 7NZ

NOTES:
CHILDREN AND YOUNG PERSONS WILL HAVE ACCESS THROUGHOUT
ALL ACTIVITIES WILL OCCUR THROUGHOUT
ALCOHOL DISPLAY AREA = 16.29sqm

THIS DRAWING IS COPYRIGHT OF IVS. ALL PROPRIETARY RIGHTS IN THE SUBJECT MATTER HEREOF ARE RESERVED AND NO PERMISSION IS GRANTED TO REPRODUCE THIS PRINT IN WHOLE OR IN PART OR DISCLOSE ANY OF THE INFORMATION UPON IT TO OTHERS.

THIRD ANGLE PROJECTION. ALL DIMENSIONS IN MILLIMETERS UNLESS STATED OTHERWISE. REMOVE ALL BURRS & SHARP EDGES. DO NOT SCALE.

ANGULAR TOLERANCES UNLESS STATED OTHERWISE TO EN 22768-1 fine
LENGTHS IN mm, OF SHORTER SIDE OF ANGLE CONCERNED

UP TO 10	OVER 10 UP TO 50	OVER 50 UP TO 120	OVER 120 UP TO 400
±1°	±0°50'	±0°20'	±0°10'

LINEAR TOLERANCES UNLESS STATED OTHERWISE

0,5 UP TO 3	OVER 3 UP TO 6	OVER 6 UP TO 30	OVER 30 UP TO 120	OVER 120 UP TO 400	OVER 400 UP TO 1000	OVER 1000 UP TO 2000
±0,05	±0,05	±0,1	±0,1	±0,15	±0,2	±0,25

MATERIAL -
SURFACE FINISH -
QUANTITY -

DOCUMENT TYPE: SITE PLAN
CUSTOMER: ISLE OF ISLAY GIN
PROJECT: OUTDOOR SEATING
IVS PROJECT No.: -

ISLE OF ISLAY GIN
UNIT 4
ISLAY HOUSE SQUARE
ISLE OF ISLAY
SCOTLAND
PA44 7NZ
WWW.ISLEOFISLAYGIN.COM
T :: +44 (0) 1496 810 111

DESCRIPTION: OUTDOOR SEATING SITE PLAN
DRAWING No.: **IGL-000-001**
CREATED BY: G. WILSON, B.ENG
APPROVED BY: A. GOW
DATE: 30/03/2022
SHEET No.: 1/1
LANG.: EN.
SHEET SIZE: A3 (297x420mm)
SCALE: 1:50