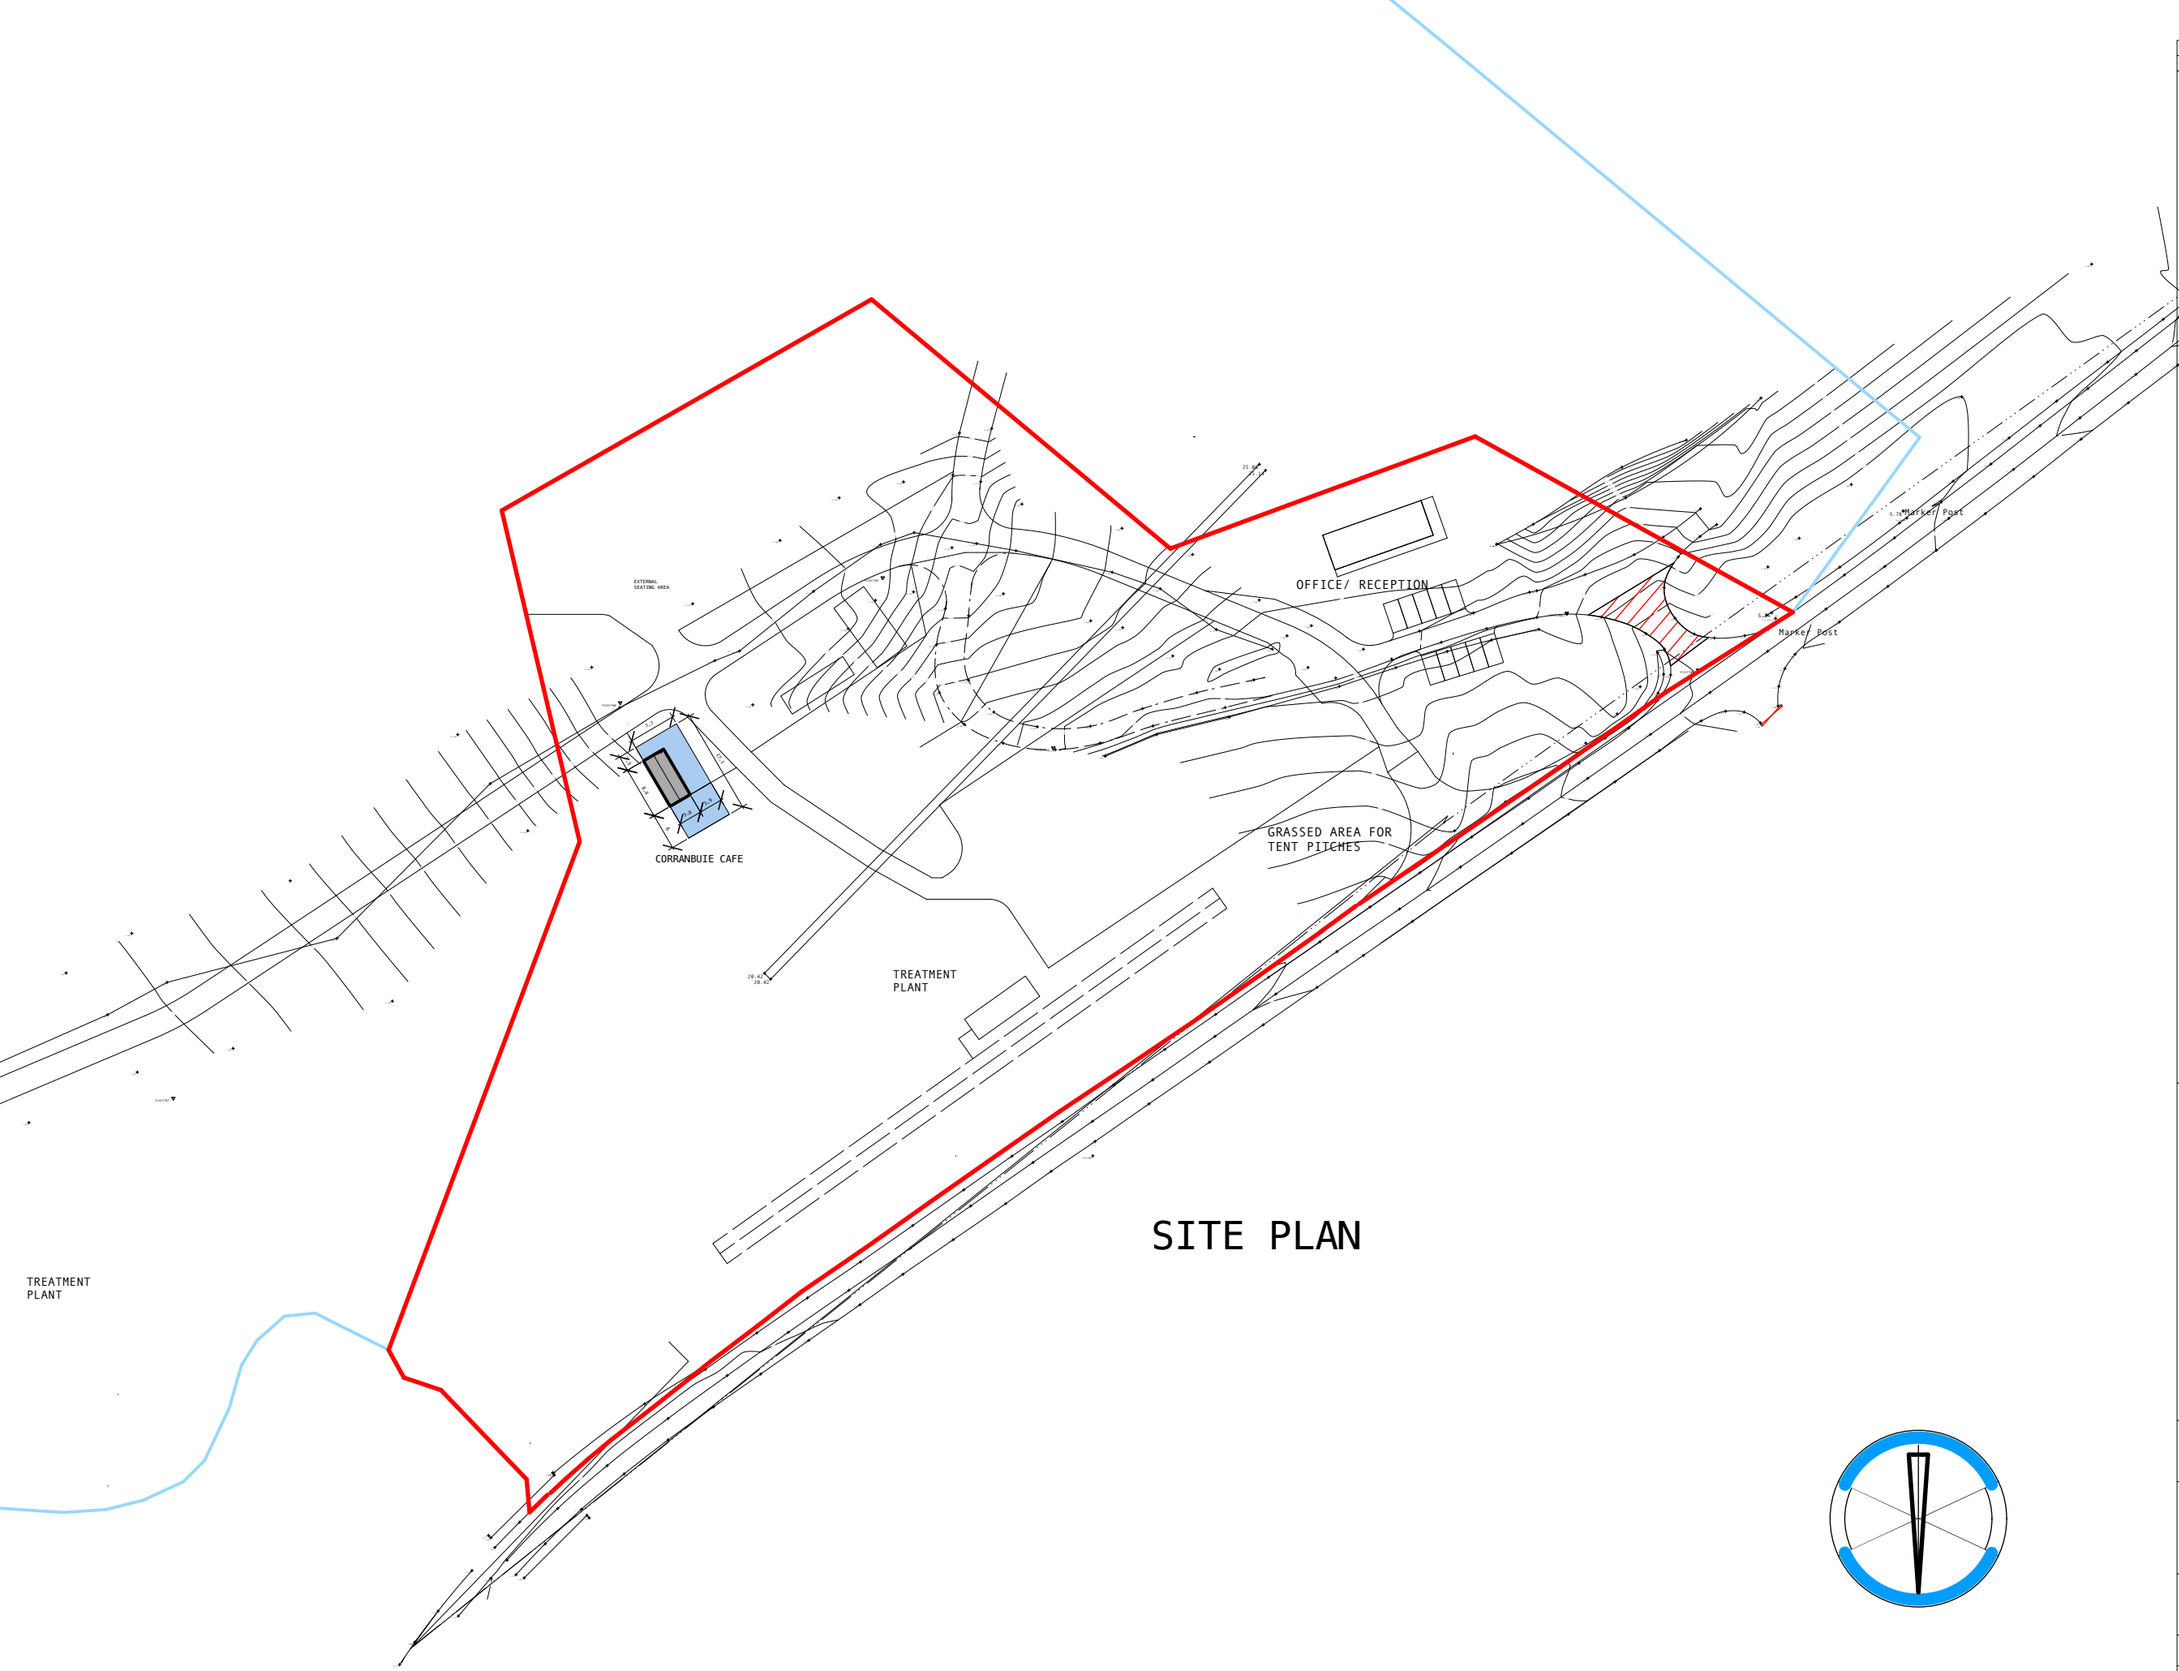

SITE PLAN

EXTERNAL SEATING AREAS

REVISIONS

No.	DESCRIPTION	DATE

CIAT CHARTERED PRACTICE

NOTE:

All proprietary goods and materials are to be fitted in accordance with manafactures instructions, current Codes of Practice and British Standards.

All dimensions to be verified by the Contractor on site.

Do not Scale: Work to figured dimensions only.

© This drawing remains the Copyright of ReM Associates and may not be reproduced in whole or any part without prior written permission.

REM ASSOCIATES
21 YOUNG STREET, EDINBURGH, EH2 4HU
tel : 0131 285 3818
info@rem-associates.com

CLIENT
CORRANBUIE CAFE

PROJECT
LICENSING
TARBERT HOLIDAY PARK
WEST LOCH, TARBERT

DRAWING
SITE PLAN LAYOUT

SCALE	1:1000 @A3	DRAWING N0	500.02.3
JOB NO	REM9-378	DATE	5/22
REVISIONS			