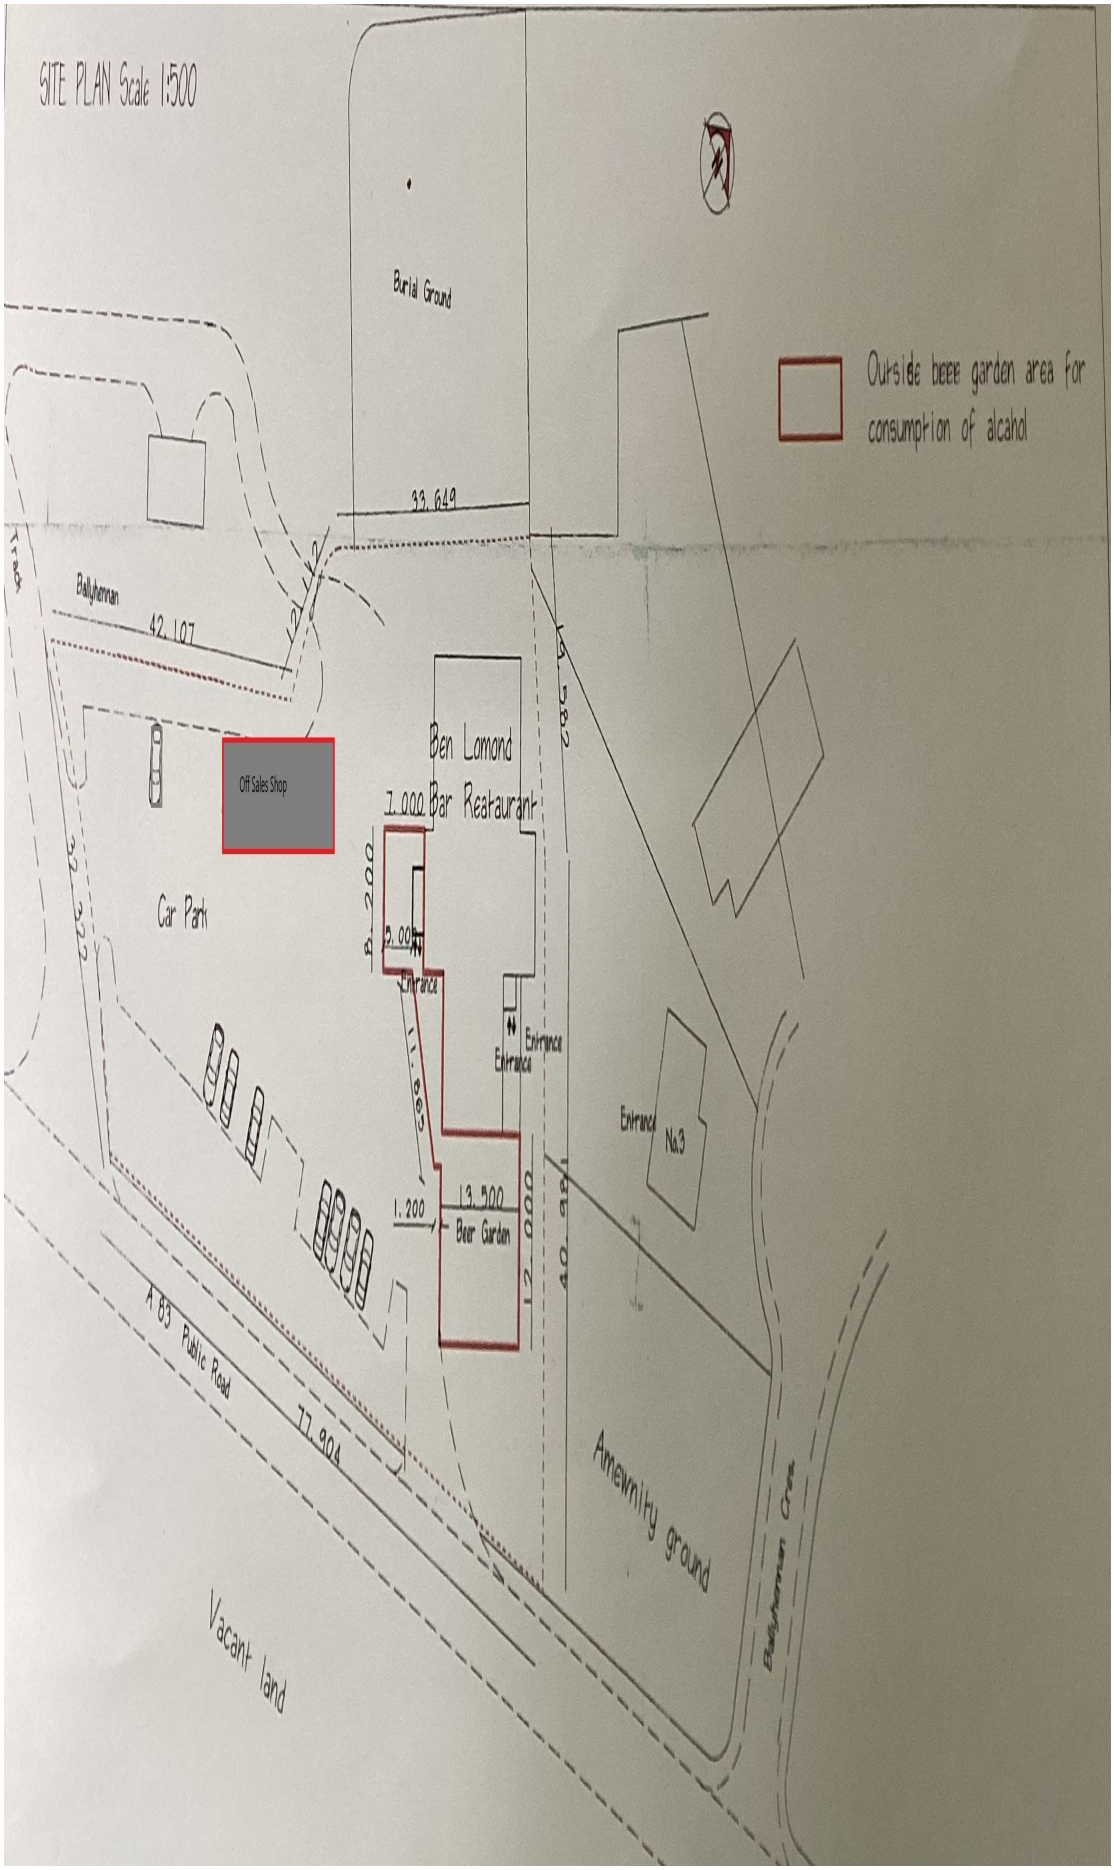
SITE PLAN Scale 1:500
Burial Ground
Outside beee garden area for consumption of alcahol
33.649
Track
Ballyhennan
42.107
Off Sales Shop
Ben Lomond
Bar Reataurant
7.000
8.200
5.000
Entrance
Entrance
Entrance
Entrance
No.3
Car Park
32.322
11.863
1.200
13.500
Beer Garden
12.000
40.981
A 83 Public Road
77.904
Amewnity ground
Ballyhennan Cres.
Vacant land