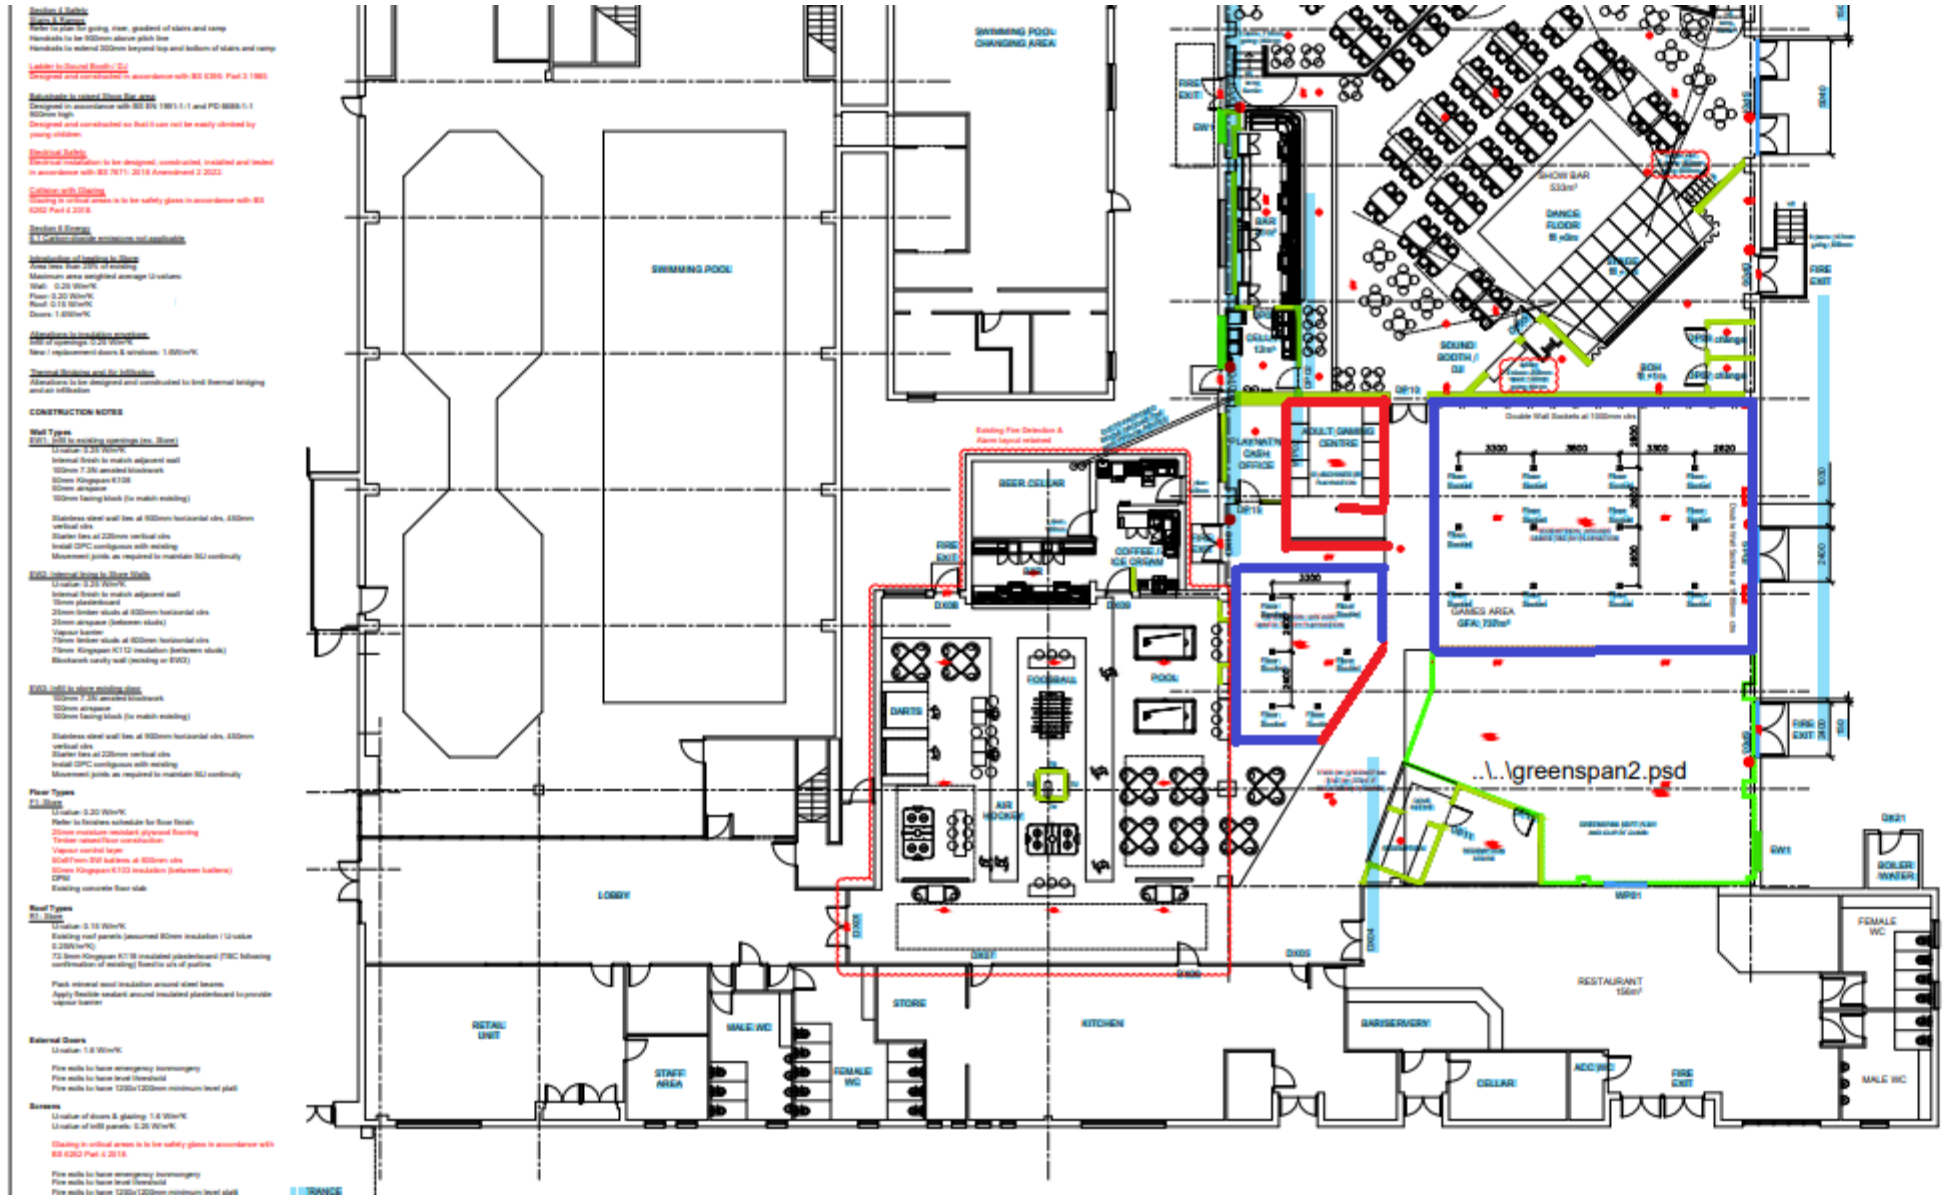

Rev: G - 06/02/2023 MT
Playnation cash office relocated, AGC layout revised, BOH layout revised, Sports Bar staff areas revised. Darts area revised.

Rev: F - 02/02/2023 MT
Notes amended for Building Warrant, fire detection and alarms added, emergency lighting added, AGC layout revised, floor & wall sockets added

Rev: E - 24/01/2023 MT
Door DP16 added to Sound Booth / DJ

Rev: D - 20/01/2023 CB
Arcade fire exit doors revised, playnation cash office relocated, showbar equipment layout added, Greenspan tree omitted, number of AGC machines reduced.

Rev: C - 10/01/2023 CB
Layout changes within games, showbar and sports bar areas.

Rev: B - 20/12/2022 MT
BUILDING WARRANT ISSUE
Notes added for Building Warrant application.

Rev: A - 19/12/2022 CB
Stage revised, gates added to Show Bar raised area following client comments.

REVISIONS

WARRANT

COVE COMMUNITIES
HUNTER'S QUAY
MAIN BUILDING
GROUND FLOOR PLAN
AS PROPOSED

6058: L(0)06 REV: G

DRAWN BY	MT	CHECKED BY	
SCALE	1:125	DATE	Dec 2022

UNICK CONSULTING LIMITED
McCAFFERTY HOUSE, 3/2 99 RIBHILL RD,