Plans showing the location of the proposed amendments outlined in the proposed Traffic Regulation Order “ARGYLL AND BUTE COUNCIL (VARIOUS STREETS, OBAN) (AMENDMENT) ORDER 202_”

Drawing No	**Title**
OLI-ON-001	Glengallan Road
OLI-ON-002	Maccaig Road / Jura Road / Scalpay Terrace
OLI-ON-003	Millpark Road / Soroba Road
OLI-ON-004	McCall Terrace / Soroba Road
OLI-ON-005	Crannog Lane / Lochavullin Road
OLI-ON-006	Mill Lane
OLI-ON-007	Miller Road / Quarry Road
OLI-ON-008	Glencruitten Drive / Angus Terrace / Knipoch Place
OLI-ON-009	Glencruitten Drive / Mossfield Drive
OLI-ON-010	Glencruitten Road / Mossfield Drive / Quarry Road
OLI-ON-011	Kerrera Terrace
OLI-ON-012	Croft Road / Longsdale Crescent

ARGYLL & BUTE COUNCIL - DEVELOPMENT & INFRASTRUCTURE SERVICES

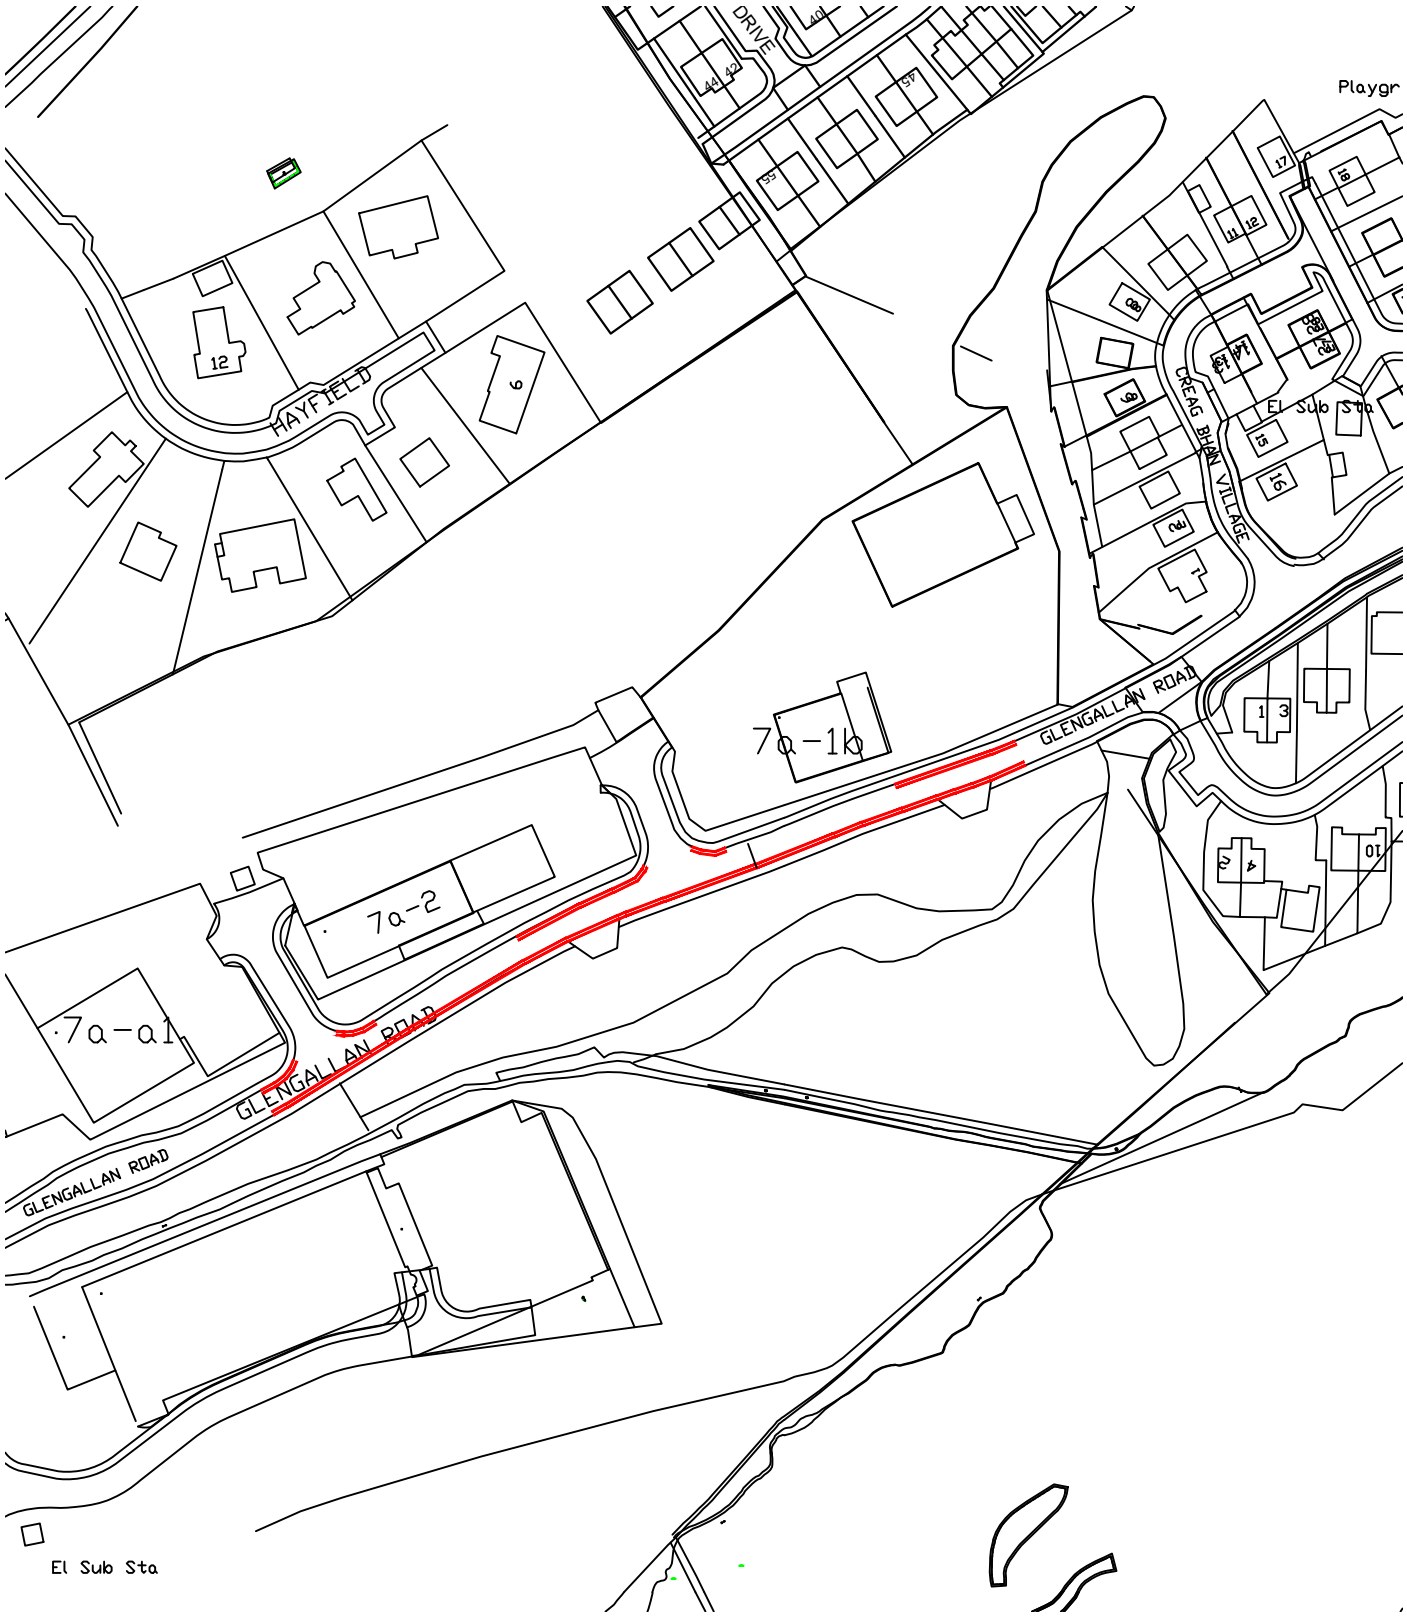

LEGEND - Prohibition of Waiting

Double Yellow Line - No Waiting at any time

Single Yellow Line - No Waiting 8am to 6pm Monday to Friday

Title

Argyll and Bute Council
(Various Streets, Oban) (Amendment)
Order 202_

NETWORK & STANDARDS, MANSE BRAE, LOCHGILPHEAD, ARGYLL, PA31 8RD

DIRECTOR OF DEVELOPMENT & INFRASTRUCTURE SERVICES

Drawn By	JJ	Drawing Number: OLI-ON-001
Traced By	SW	
Checked By	SC	Scale: n.t.s
Approved By	SW	Date Issued: 27 April 2021
Date	April 2021	

Argyll Bute COUNCIL

ARGYLL & BUTE COUNCIL - DEVELOPMENT & INFRASTRUCTURE SERVICES

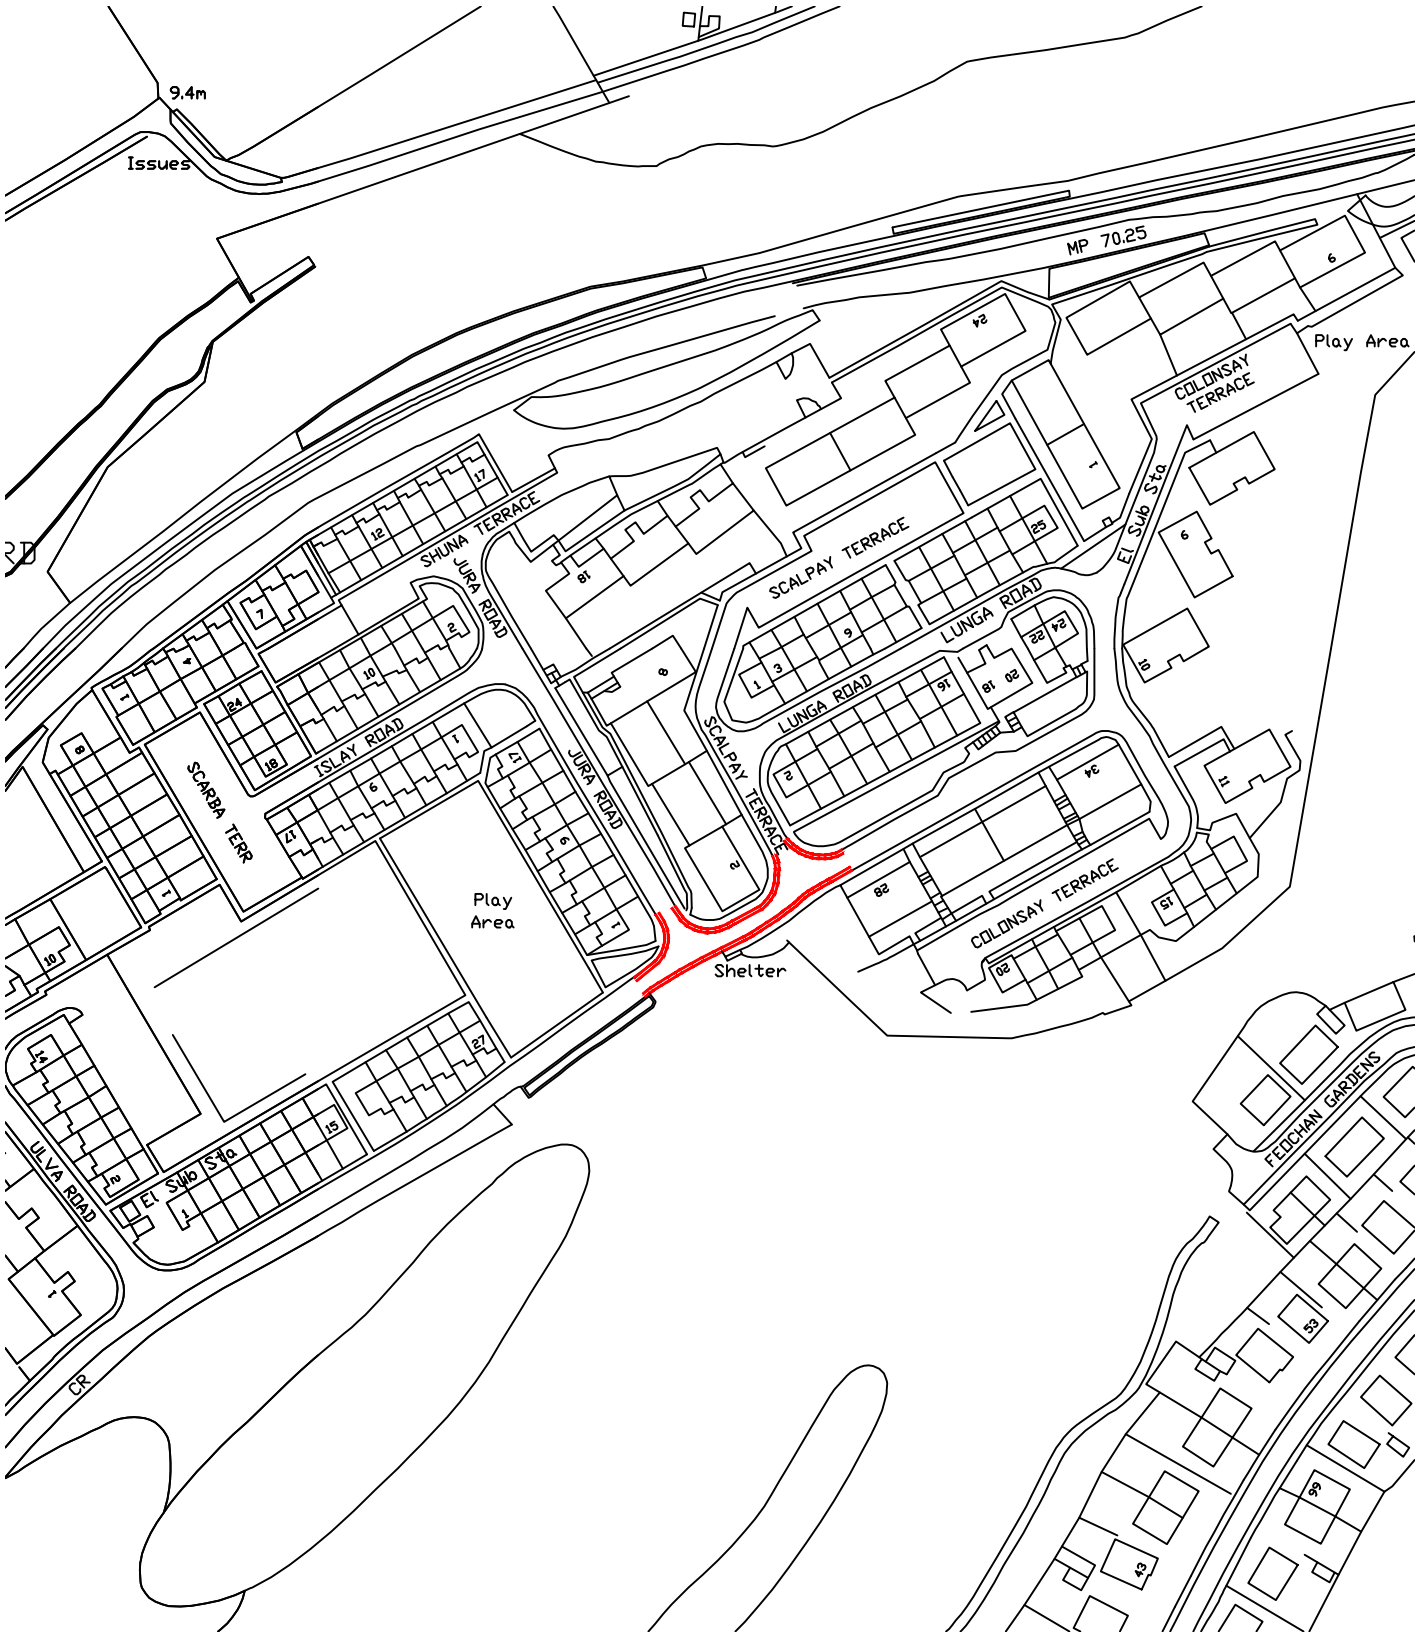

LEGEND - Prohibition of Waiting

Double Yellow Line - No Waiting at any time

Single Yellow Line - No Waiting 8am to 6pm Monday to Friday

Title

Argyll and Bute Council
(Various Streets, Oban) (Amendment)
Order 202_

NETWORK & STANDARDS, MANSE BRAE, LOCHGILPHEAD, ARGYLL, PA31 8RD

DIRECTOR OF DEVELOPMENT & INFRASTRUCTURE SERVICES

Drawn By	JJ	Drawing Number: OLI-ON-002
Traced By	SW	
Checked By	SC	Scale: n.t.s
Approved By	SW	Date Issued: 27 April 2021
Date	April 2021	

Argyll Bute COUNCIL

ARGYLL & BUTE COUNCIL - DEVELOPMENT & INFRASTRUCTURE SERVICES

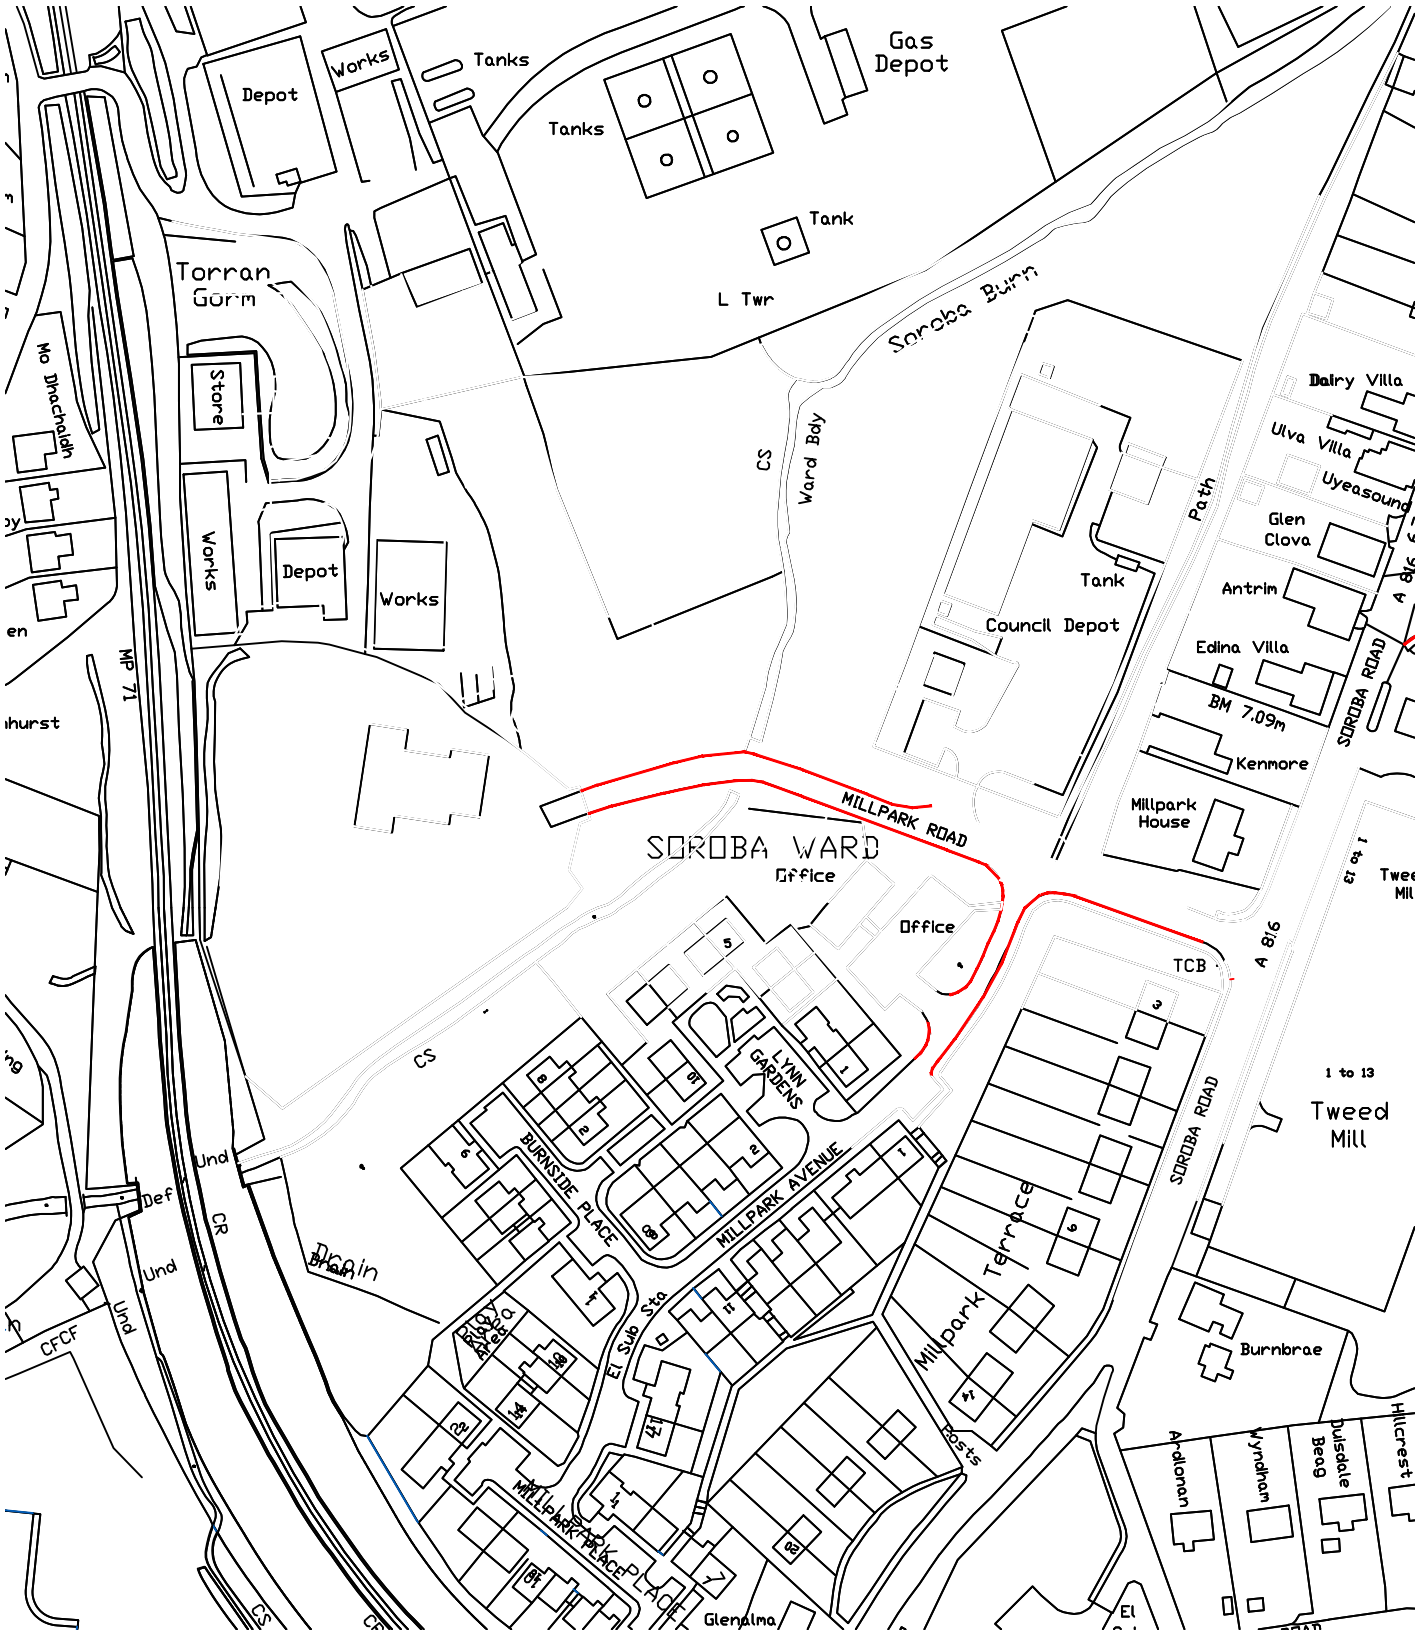

LEGEND - Prohibition of Waiting

Double Yellow Line - No Waiting at any time

Single Yellow Line - No Waiting 8am to 6pm Monday to Friday

Title

Argyll and Bute Council
(Various Streets, Oban) (Amendment)
Order 202_

NETWORK & STANDARDS, MANSE BRAE, LOCHGILPHEAD, ARGYLL, PA31 8RD

DIRECTOR OF DEVELOPMENT & INFRASTRUCTURE SERVICES

Drawn By	JJ	Drawing Number: OLI-ON-003
Traced By	SW	
Checked By	SC	Scale: n.t.s
Approved By	SW	Date Issued: 27 April 2021
Date	April 2021	

Argyll Bute COUNCIL

ARGYLL & BUTE COUNCIL - DEVELOPMENT & INFRASTRUCTURE SERVICES

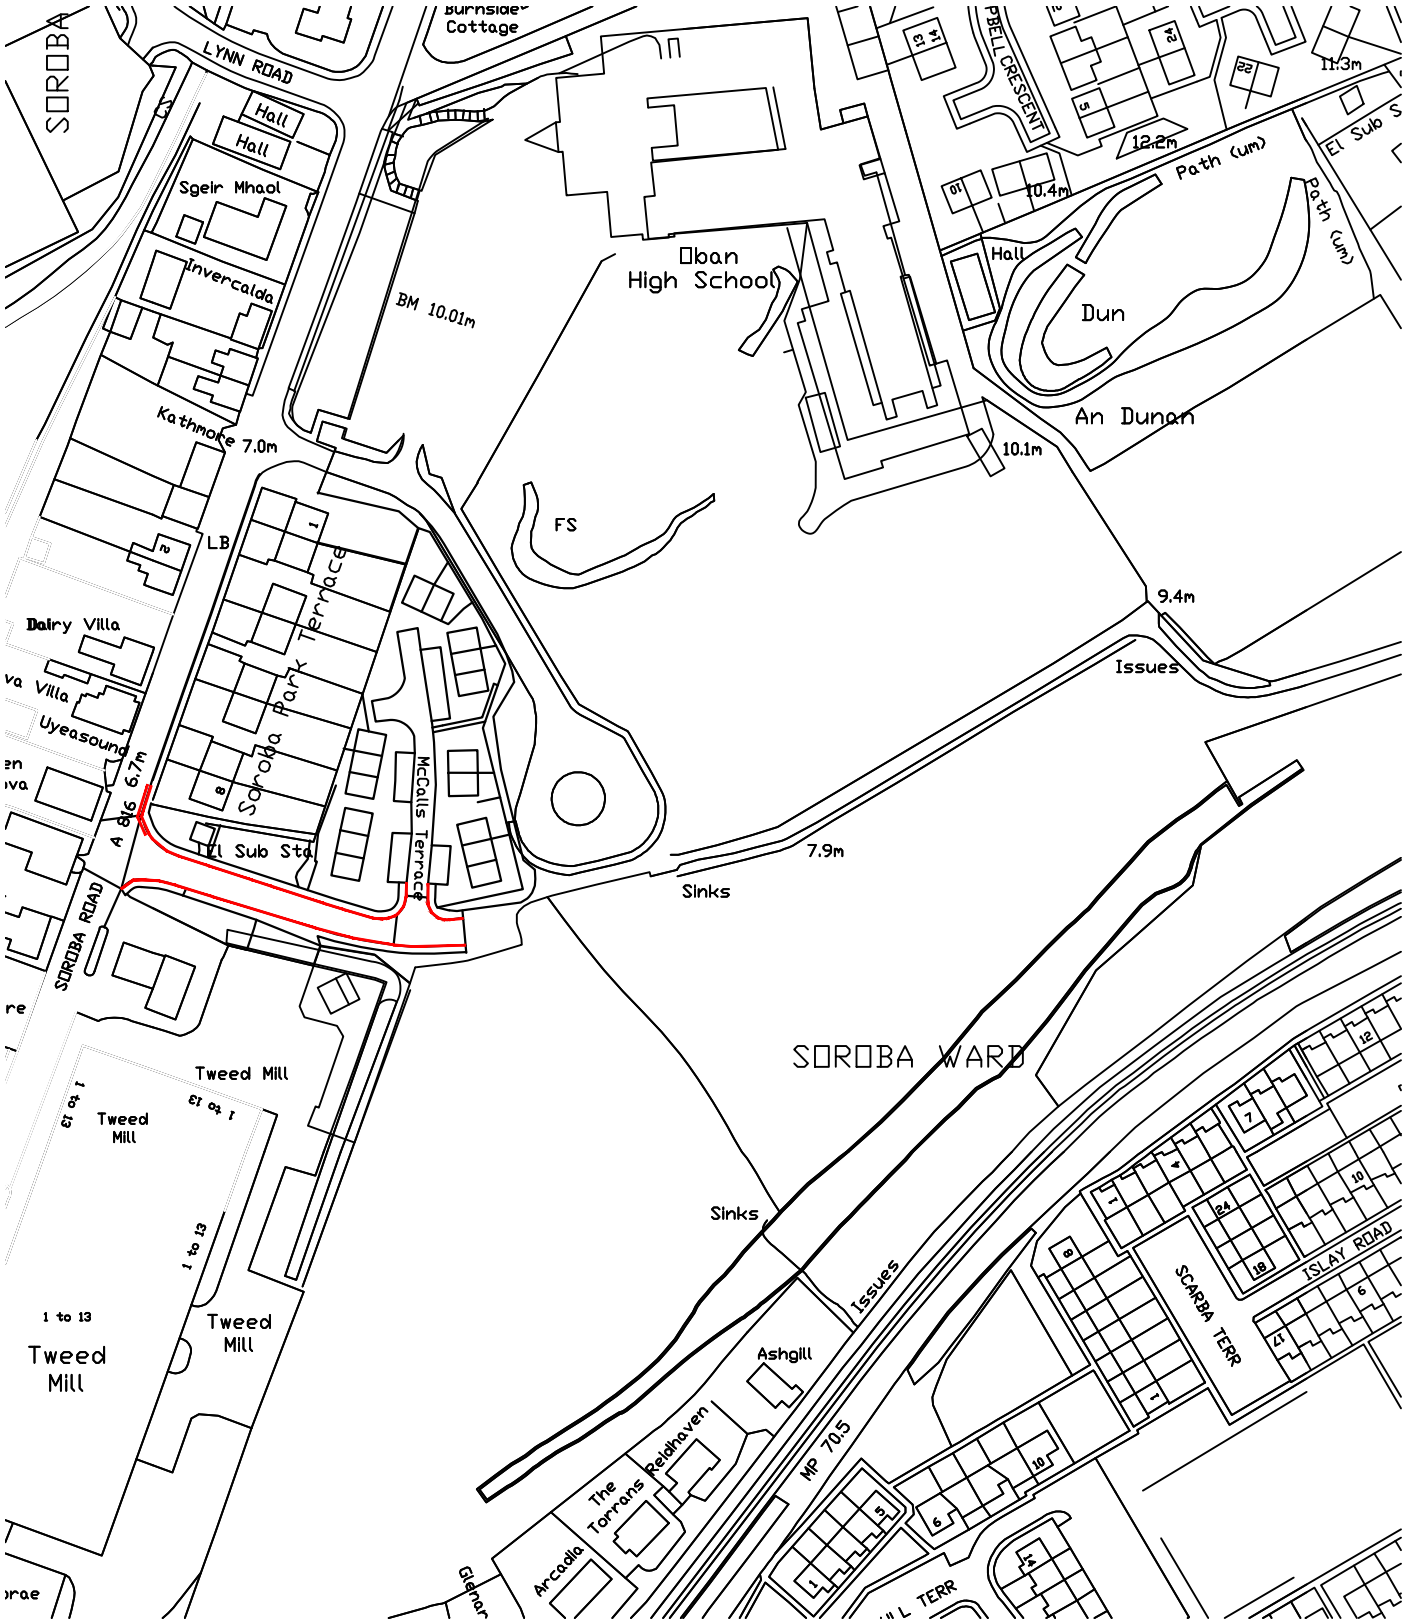

LEGEND - Prohibition of Waiting

Double Yellow Line - No Waiting at any time

Single Yellow Line - No Waiting 8am to 6pm Monday to Friday

Title

Argyll and Bute Council
(Various Streets, Oban) (Amendment)
Order 202_

NETWORK & STANDARDS, MANSE BRAE, LOCHGILPHEAD, ARGYLL, PA31 8RD

DIRECTOR OF DEVELOPMENT & INFRASTRUCTURE SERVICES

Drawn By	JJ	Drawing Number: OLI-ON-004
Traced By	SW	
Checked By	SC	Scale: n.t.s
Approved By	SW	Date Issued: 27 April 2021
Date	April 2021	

Argyll Bute COUNCIL

ARGYLL & BUTE COUNCIL - DEVELOPMENT & INFRASTRUCTURE SERVICES

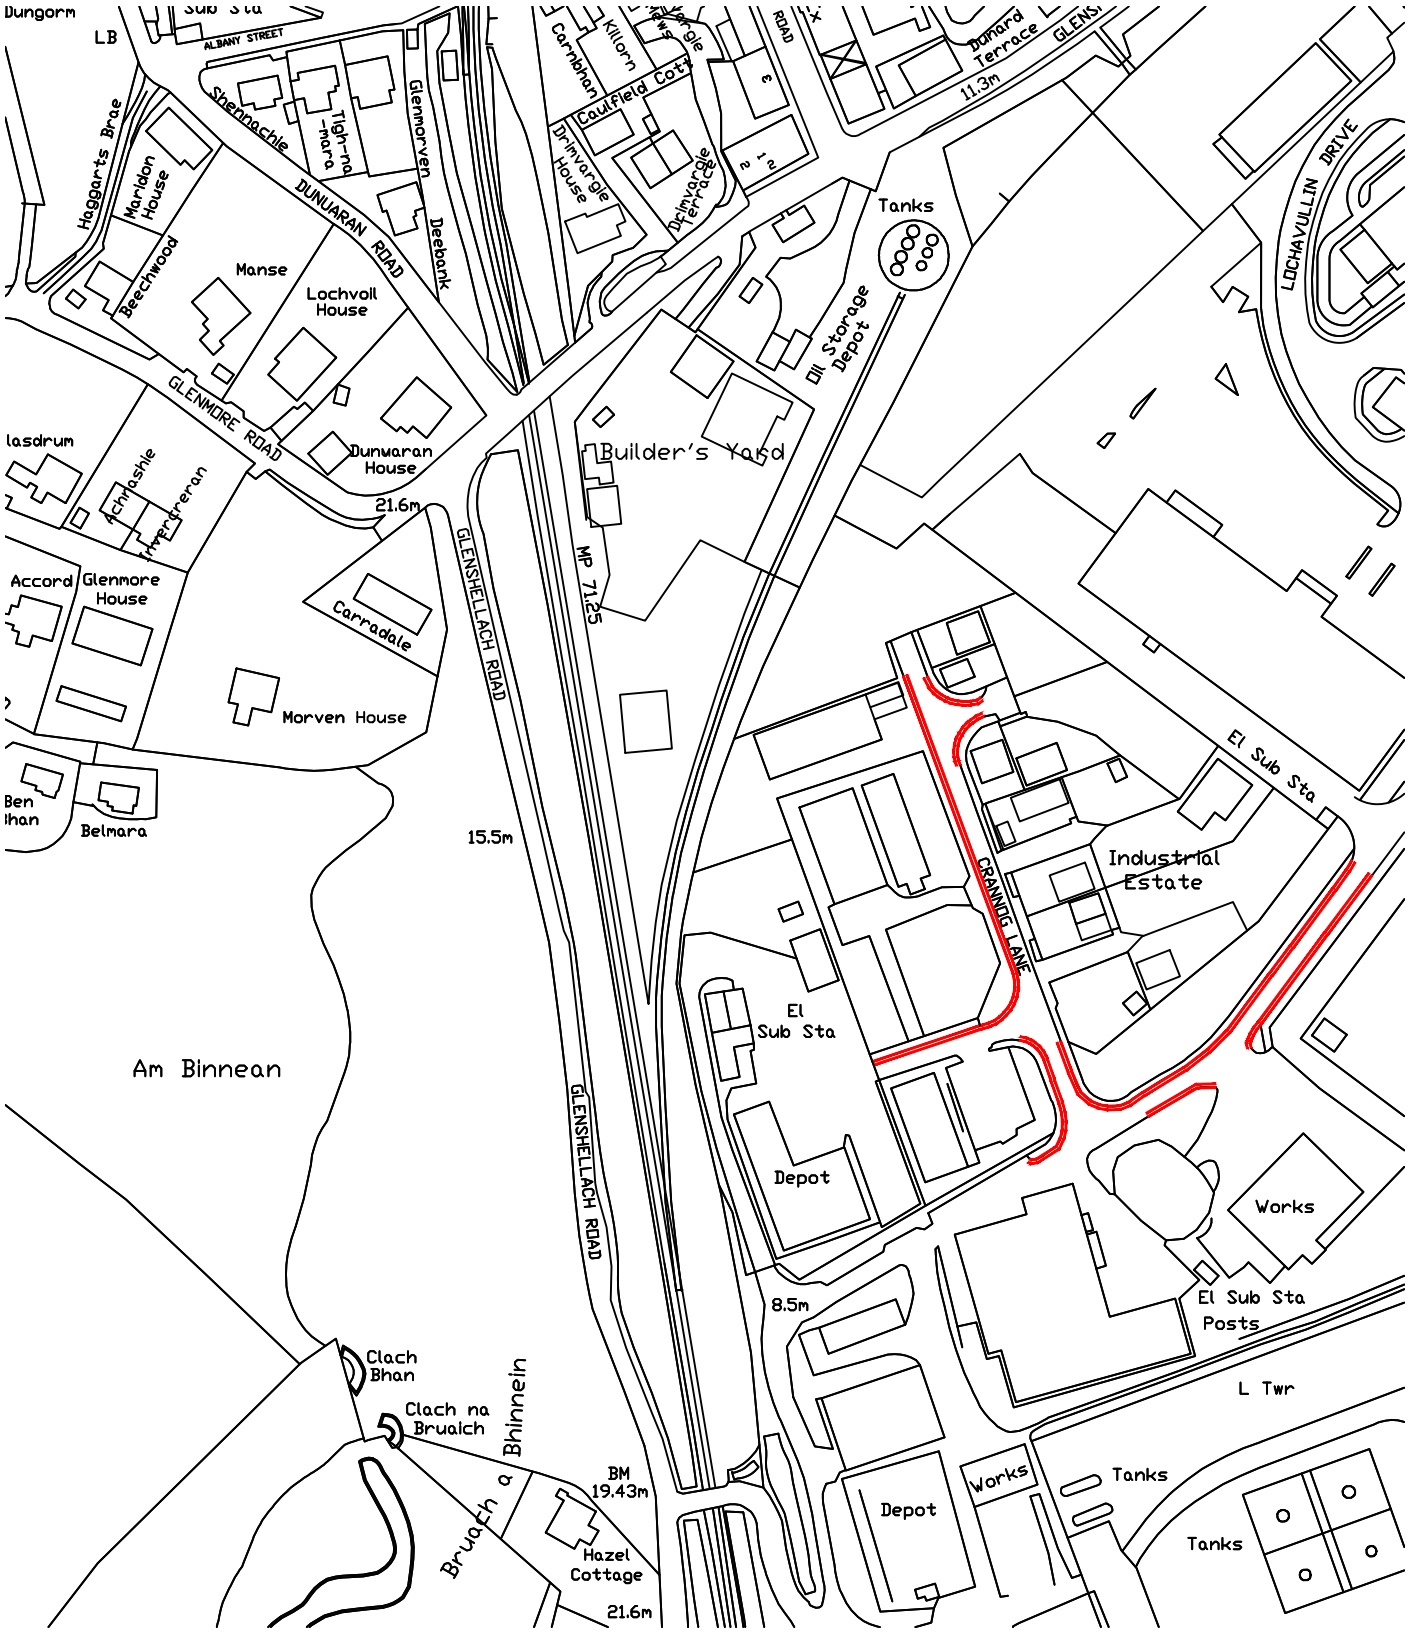

LEGEND - Prohibition of Waiting

Double Yellow Line - No Waiting at any time

Single Yellow Line - No Waiting 8am to 6pm Monday to Friday

Title

Argyll and Bute Council
(Various Streets, Oban) (Amendment)
Order 202_

NETWORK & STANDARDS, MANSE BRAE, LOCHGILPHEAD, ARGYLL, PA31 8RD

DIRECTOR OF DEVELOPMENT & INFRASTRUCTURE SERVICES

Drawn By	JJ	Drawing Number: OLI-ON-005
Traced By	SW	
Checked By	SC	Scale: n.t.s
Approved By	SW	Date Issued: 27 April 2021
Date	April 2021	

Argyll Bute COUNCIL

ARGYLL & BUTE COUNCIL - DEVELOPMENT & INFRASTRUCTURE SERVICES

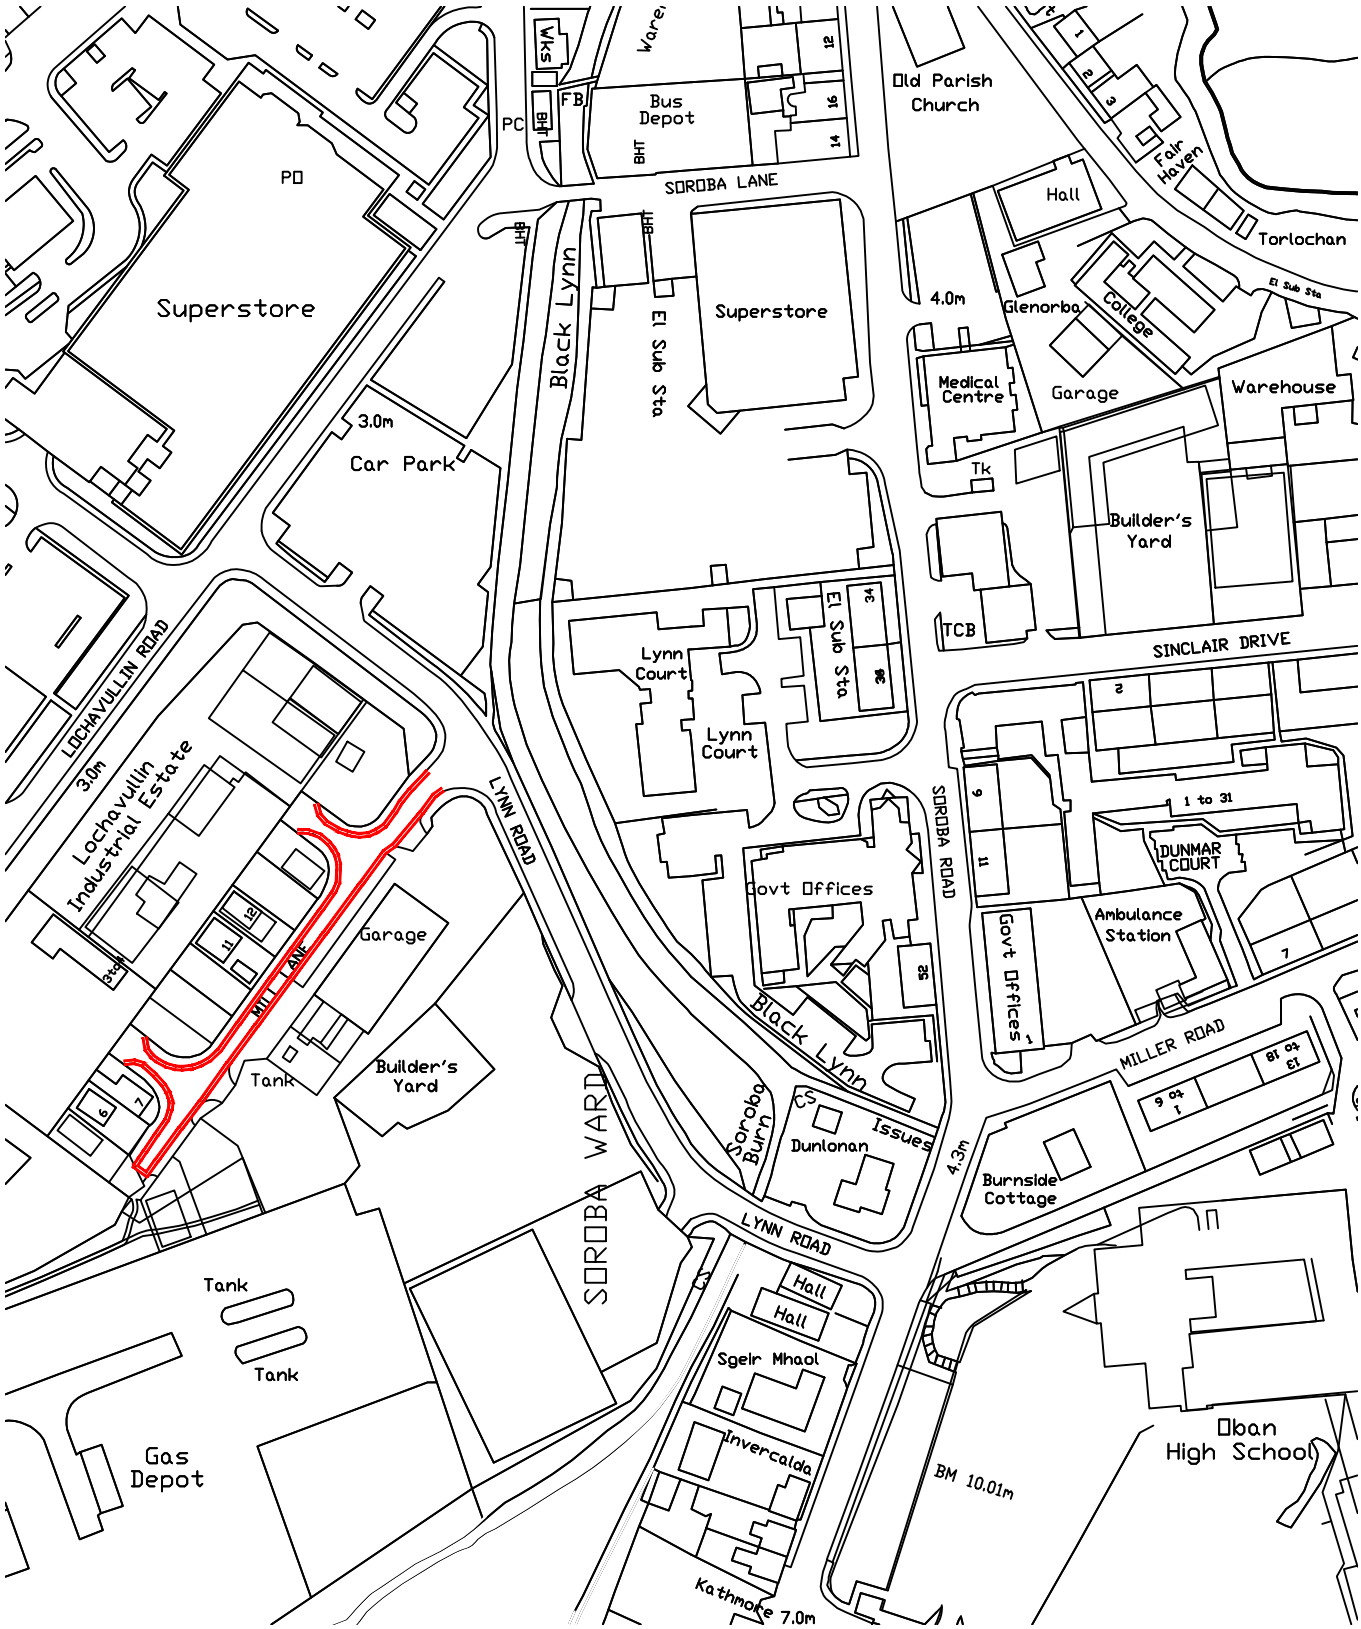

LEGEND - Prohibition of Waiting

Double Yellow Line - No Waiting at any time

Single Yellow Line - No Waiting 8am to 6pm Monday to Friday

Title

Argyll and Bute Council
(Various Streets, Oban) (Amendment)
Order 202_

NETWORK & STANDARDS, MANSE BRAE, LOCHGILPHEAD, ARGYLL, PA31 8RD

DIRECTOR OF DEVELOPMENT & INFRASTRUCTURE SERVICES

Drawn By	JJ	Drawing Number: OLI-ON-006
Traced By	SW	
Checked By	SC	Scale: n.t.s
Approved By	SW	Date Issued: 27 April 2021
Date	April 2021	

Argyll Bute COUNCIL

ARGYLL & BUTE COUNCIL - DEVELOPMENT & INFRASTRUCTURE SERVICES

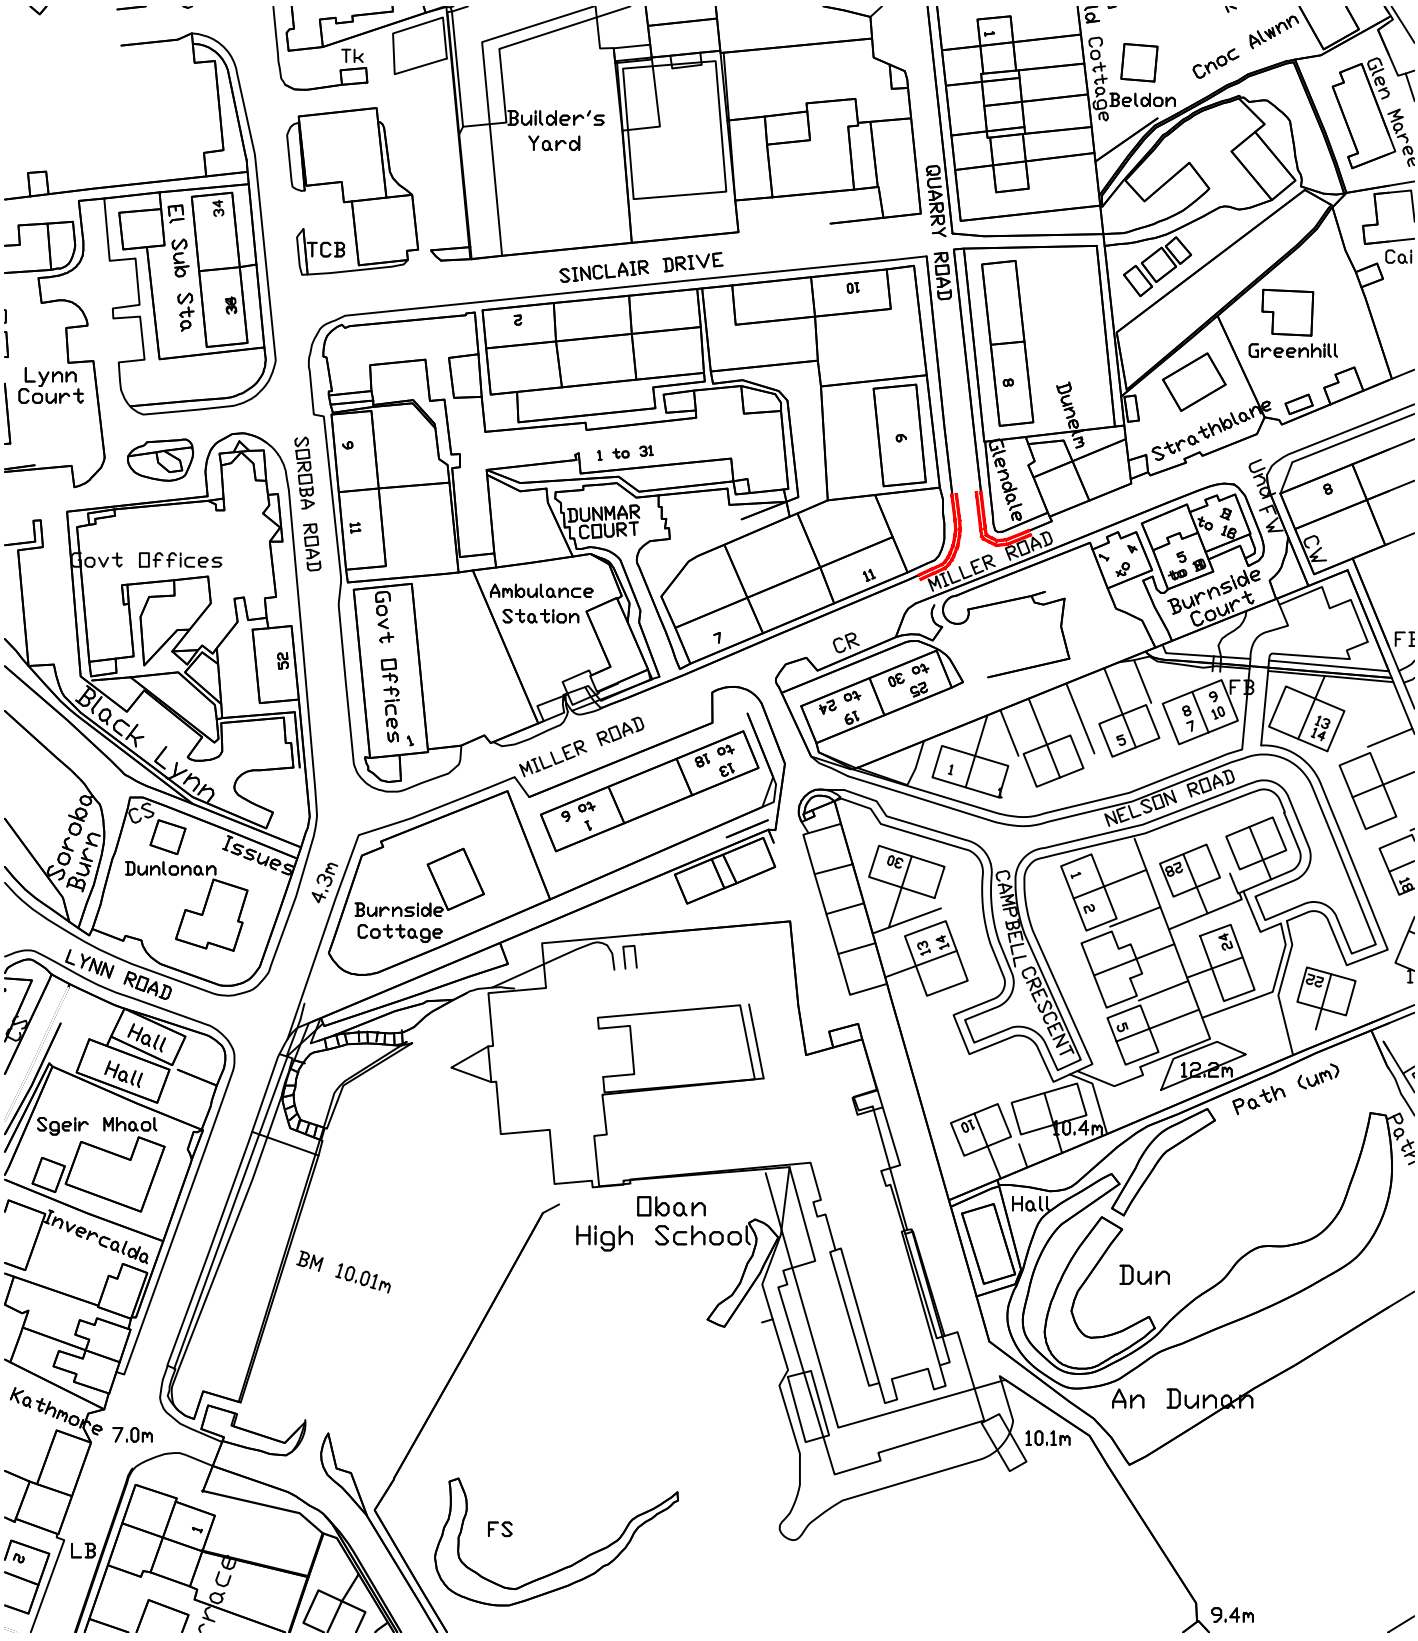

LEGEND - Prohibition of Waiting

Double Yellow Line - No Waiting at any time

Single Yellow Line - No Waiting 8am to 6pm Monday to Friday

Title

Argyll and Bute Council
(Various Streets, Oban) (Amendment)
Order 202_

NETWORK & STANDARDS, MANSE BRAE, LOCHGILPHEAD, ARGYLL, PA31 8RD

DIRECTOR OF DEVELOPMENT & INFRASTRUCTURE SERVICES

Drawn By	JJ	Drawing Number: OLI-ON-007
Traced By	SW	
Checked By	SC	Scale: n.t.s
Approved By	SW	Date Issued: 27 April 2021
Date	April 2021	

Argyll Bute COUNCIL

ARGYLL & BUTE COUNCIL - DEVELOPMENT & INFRASTRUCTURE SERVICES

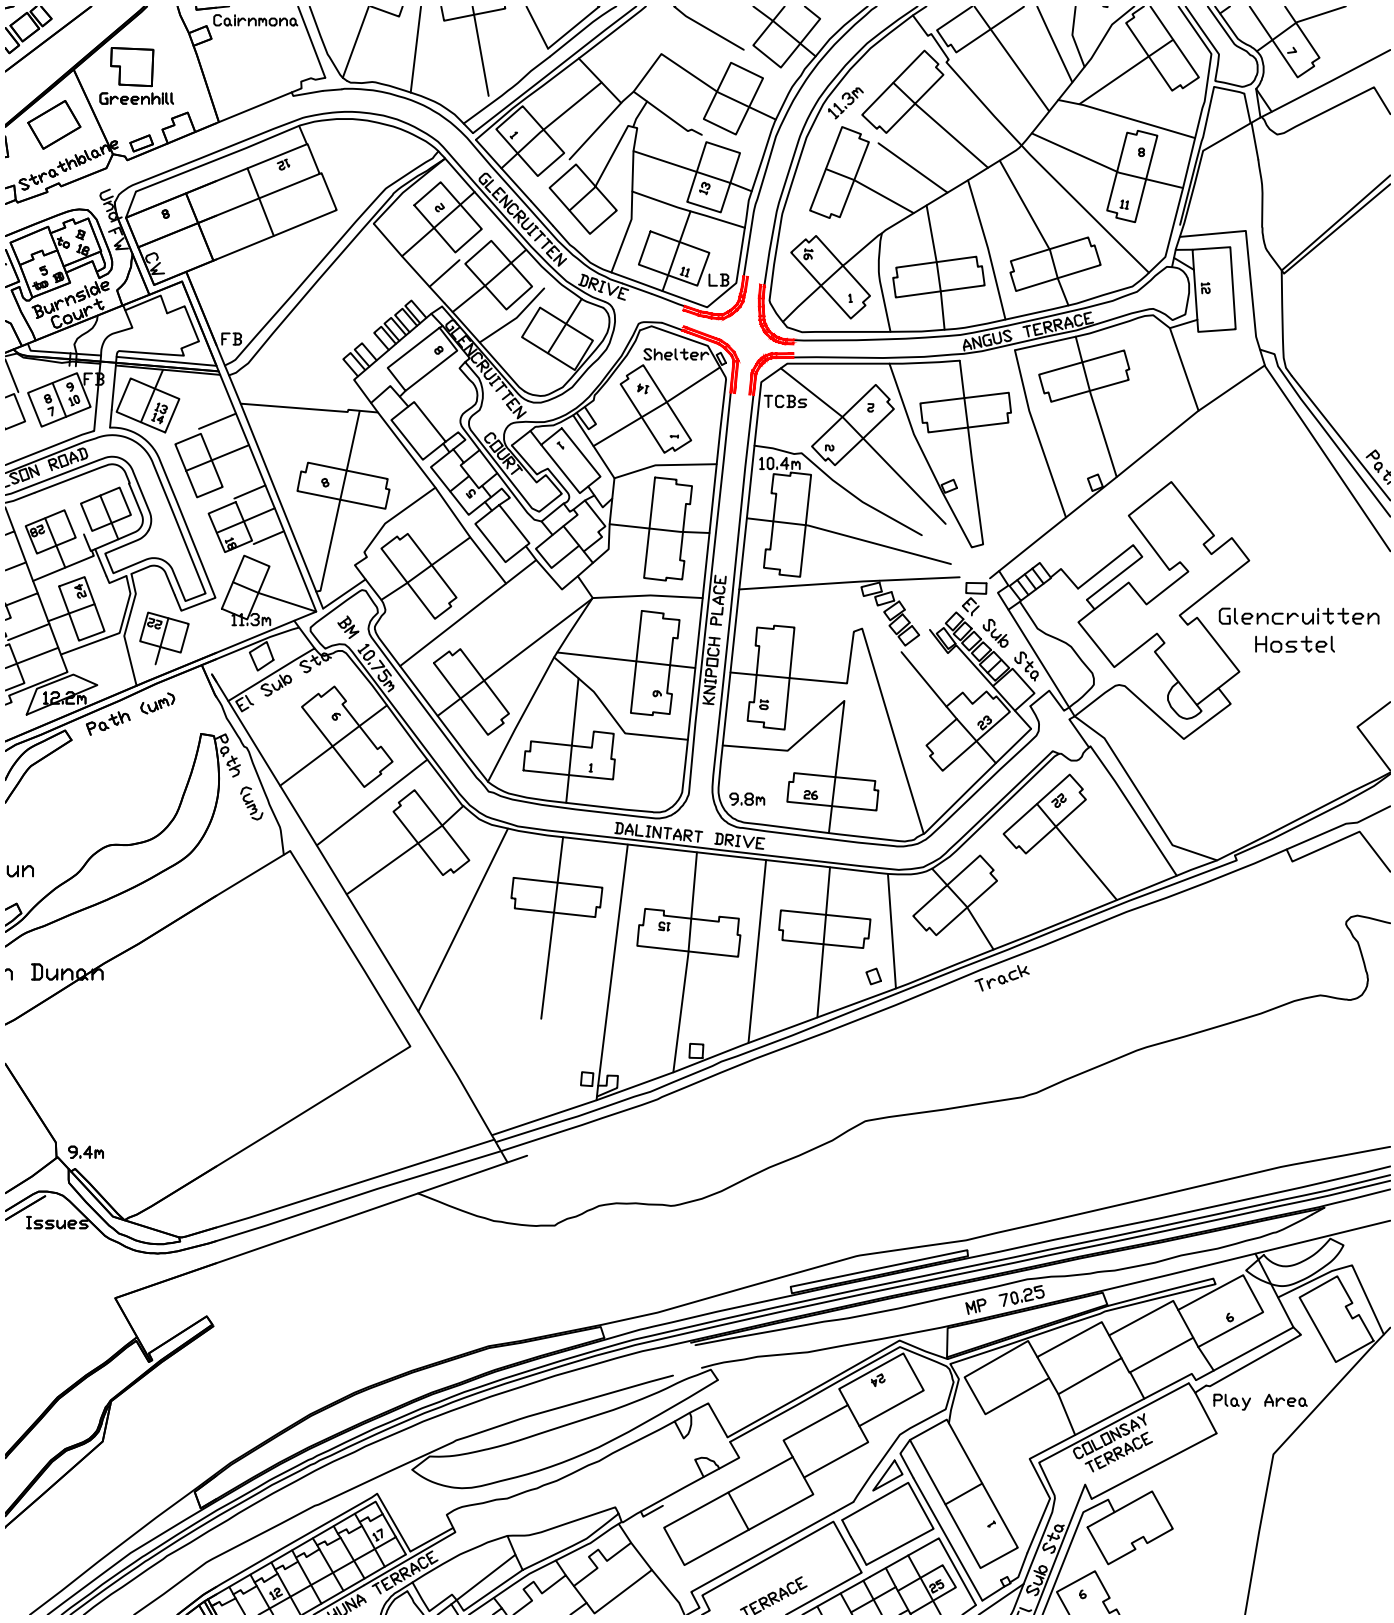

LEGEND - Prohibition of Waiting

Double Yellow Line - No Waiting at any time

Single Yellow Line - No Waiting 8am to 6pm Monday to Friday

Title

Argyll and Bute Council
(Various Streets, Oban) (Amendment)
Order 202_

NETWORK & STANDARDS, MANSE BRAE, LOCHGILPHEAD, ARGYLL, PA31 8RD

DIRECTOR OF DEVELOPMENT & INFRASTRUCTURE SERVICES

Drawn By	JJ	Drawing Number: OLI-ON-008
Traced By	SW	
Checked By	SC	Scale: n.t.s
Approved By	SW	Date Issued: 27 April 2021
Date	April 2021	

Argyll Bute COUNCIL

ARGYLL & BUTE COUNCIL - DEVELOPMENT & INFRASTRUCTURE SERVICES

LEGEND - Prohibition of Waiting

Double Yellow Line - No Waiting at any time

Single Yellow Line - No Waiting 8am to 6pm Monday to Friday

Title

Argyll and Bute Council
(Various Streets, Oban) (Amendment)
Order 202_

NETWORK & STANDARDS, MANSE BRAE, LOCHGILPHEAD, ARGYLL, PA31 8RD

DIRECTOR OF DEVELOPMENT & INFRASTRUCTURE SERVICES

Drawn By	JJ	Drawing Number: OLI-ON-009
Traced By	SW	
Checked By	SC	Scale: n.t.s
Approved By	SW	Date Issued: 27 April 2021
Date	April 2021	

Argyll Bute COUNCIL

ARGYLL & BUTE COUNCIL - DEVELOPMENT & INFRASTRUCTURE SERVICES

LEGEND - Prohibition of Waiting

Double Yellow Line - No Waiting at any time

Single Yellow Line - No Waiting 8am to 6pm Monday to Friday

Title

Argyll and Bute Council
(Various Streets, Oban) (Amendment)
Order 202_

NETWORK & STANDARDS, MANSE BRAE, LOCHGILPHEAD, ARGYLL, PA31 8RD

DIRECTOR OF DEVELOPMENT & INFRASTRUCTURE SERVICES

Drawn By	JJ	Drawing Number: OLI-ON-010
Traced By	SW	
Checked By	SC	Scale: n.t.s
Approved By	SW	Date Issued: 27 April 2021
Date	April 2021	

Argyll Bute COUNCIL

ARGYLL & BUTE COUNCIL - DEVELOPMENT & INFRASTRUCTURE SERVICES

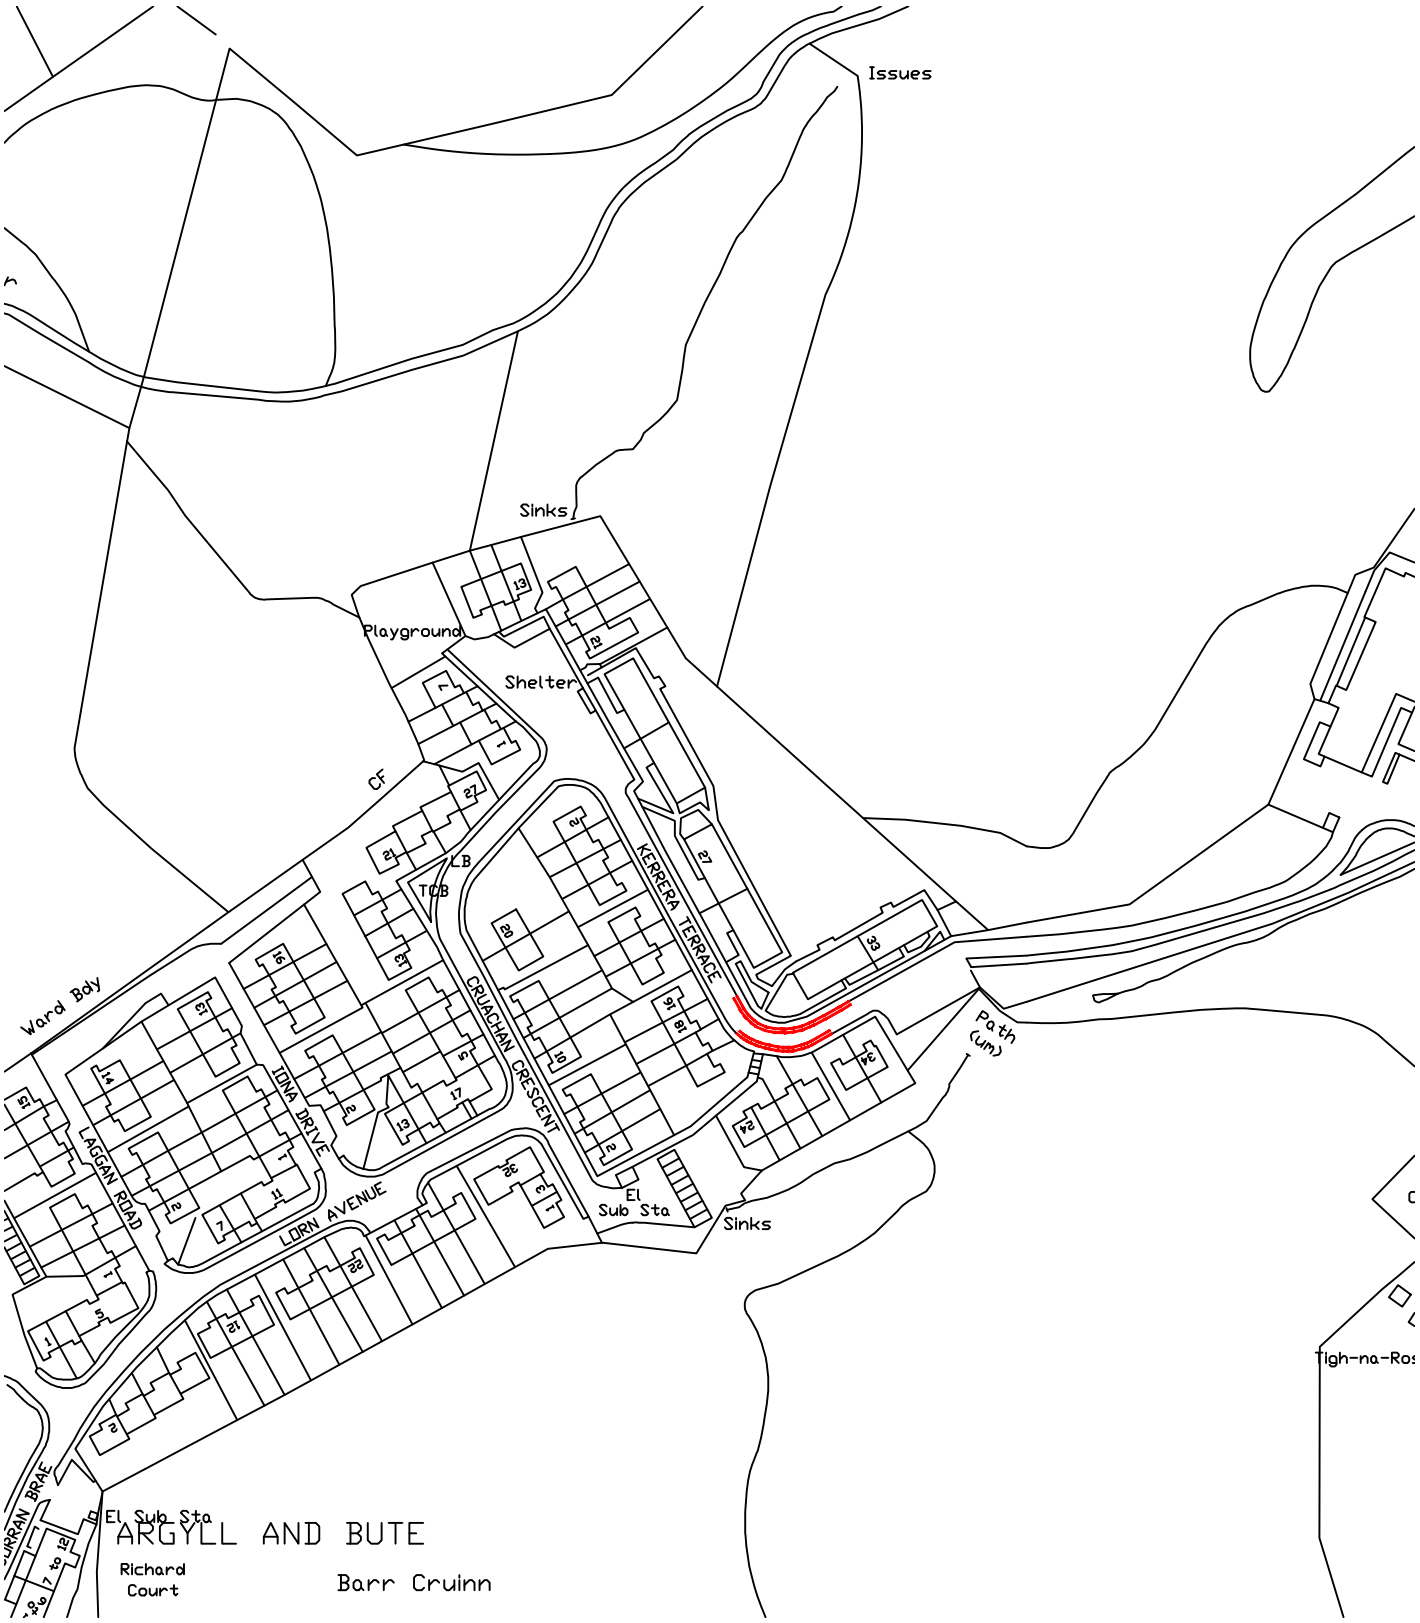

LEGEND - Prohibition of Waiting

Double Yellow Line - No Waiting at any time

Single Yellow Line - No Waiting 8am to 6pm Monday to Friday

Title

Argyll and Bute Council
(Various Streets, Oban) (Amendment)
Order 202_

NETWORK & STANDARDS, MANSE BRAE, LOCHGILPHEAD, ARGYLL, PA31 8RD

DIRECTOR OF DEVELOPMENT & INFRASTRUCTURE SERVICES

Drawn By	JJ	Drawing Number: OLI-ON-011
Traced By	SW	
Checked By	SC	Scale: n.t.s
Approved By	SW	Date Issued: 27 April 2021
Date	April 2021	

Argyll Bute COUNCIL

ARGYLL & BUTE COUNCIL - DEVELOPMENT & INFRASTRUCTURE SERVICES

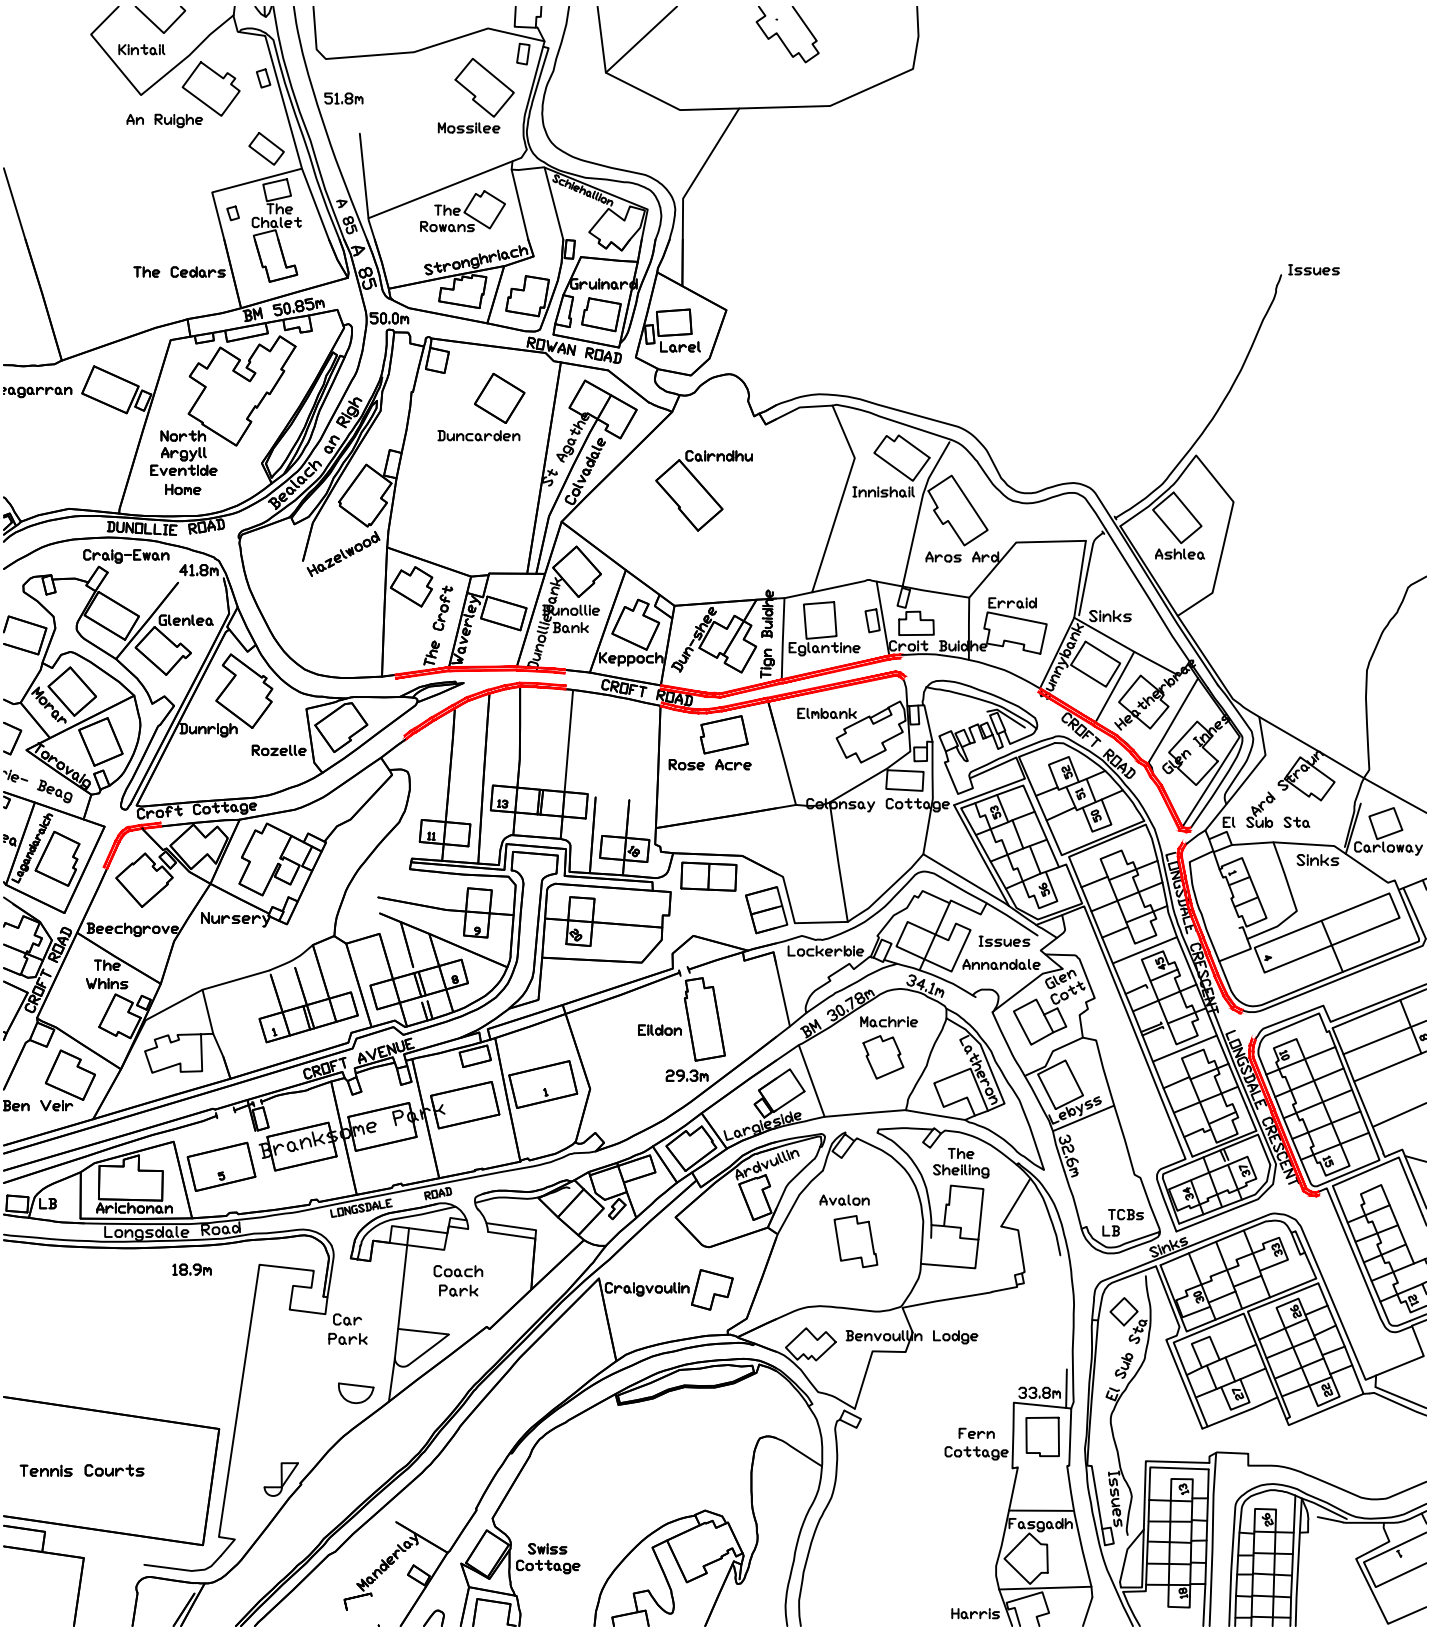

LEGEND - Prohibition of Waiting

Double Yellow Line - No Waiting at any time

Single Yellow Line - No Waiting 8am to 6pm Monday to Friday

Title

Argyll and Bute Council
(Various Streets, Oban) (Amendment)
Order 202_

NETWORK & STANDARDS, MANSE BRAE, LOCHGILPHEAD, ARGYLL, PA31 8RD

DIRECTOR OF DEVELOPMENT & INFRASTRUCTURE SERVICES

Drawn By	JJ	Drawing Number: OLI-ON-012
Traced By	SW	
Checked By	SC	Scale: n.t.s
Approved By	SW	Date Issued: 27 April 2021
Date	April 2021	

Argyll Bute COUNCIL