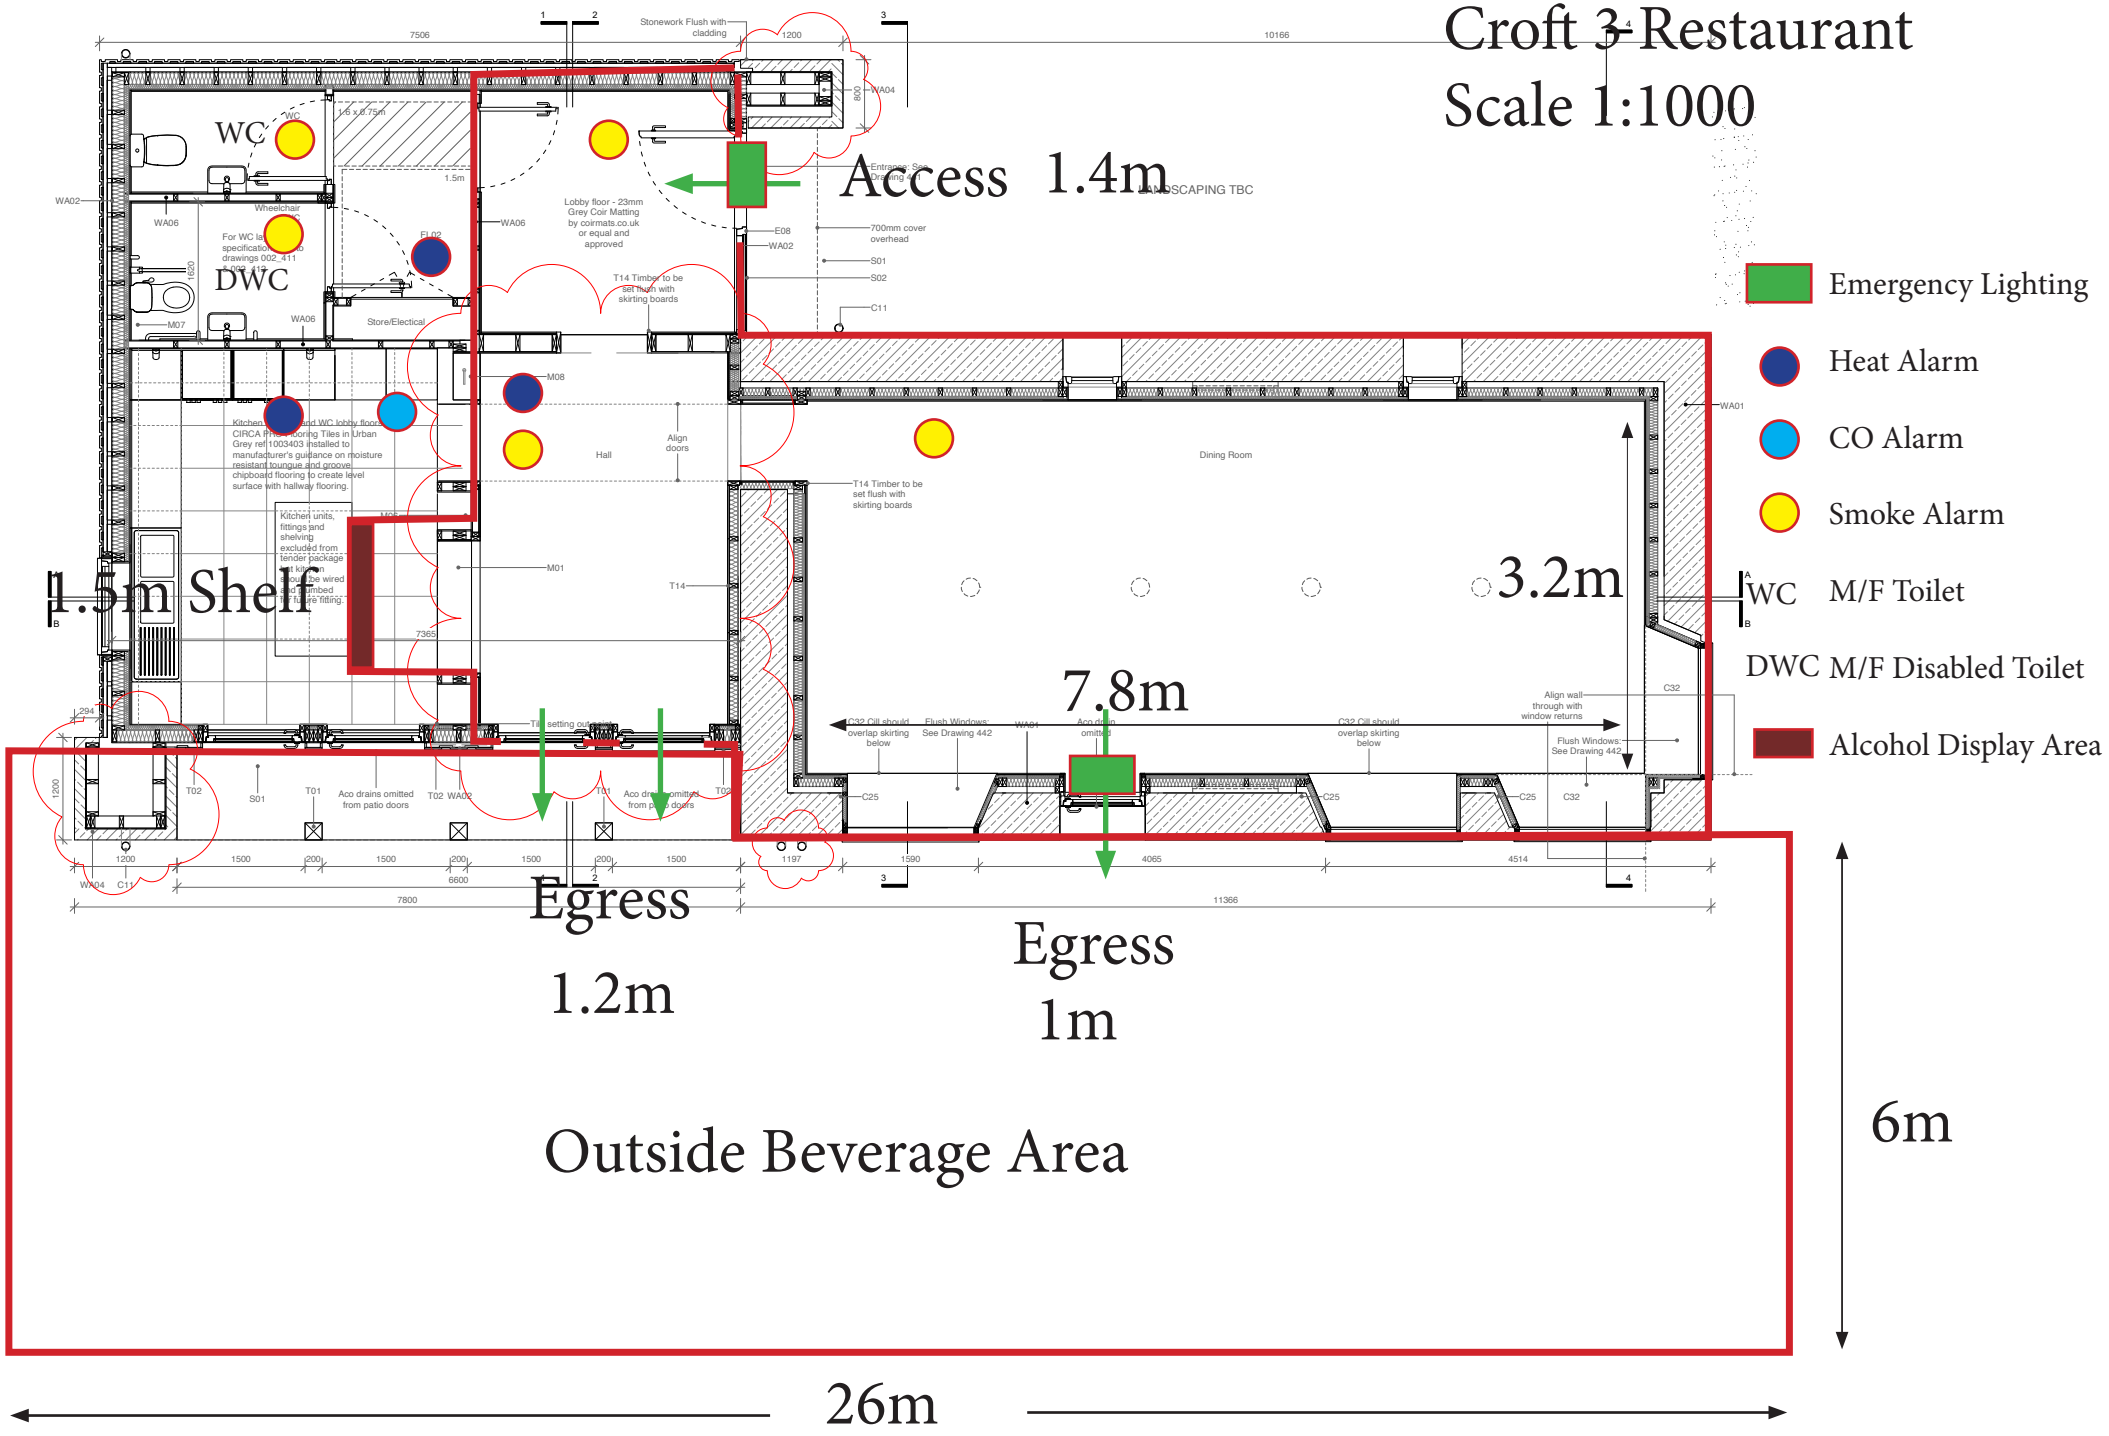Croft 3 Restaurant
Scale 1:1000