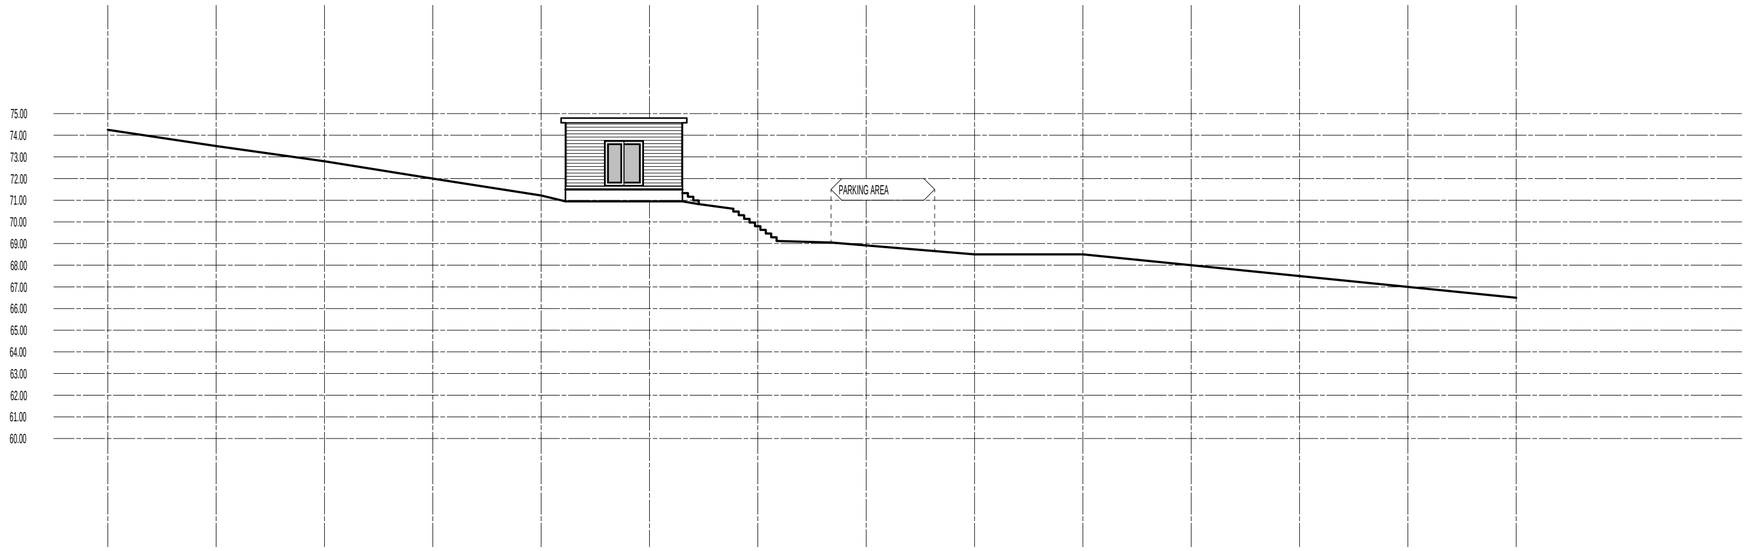

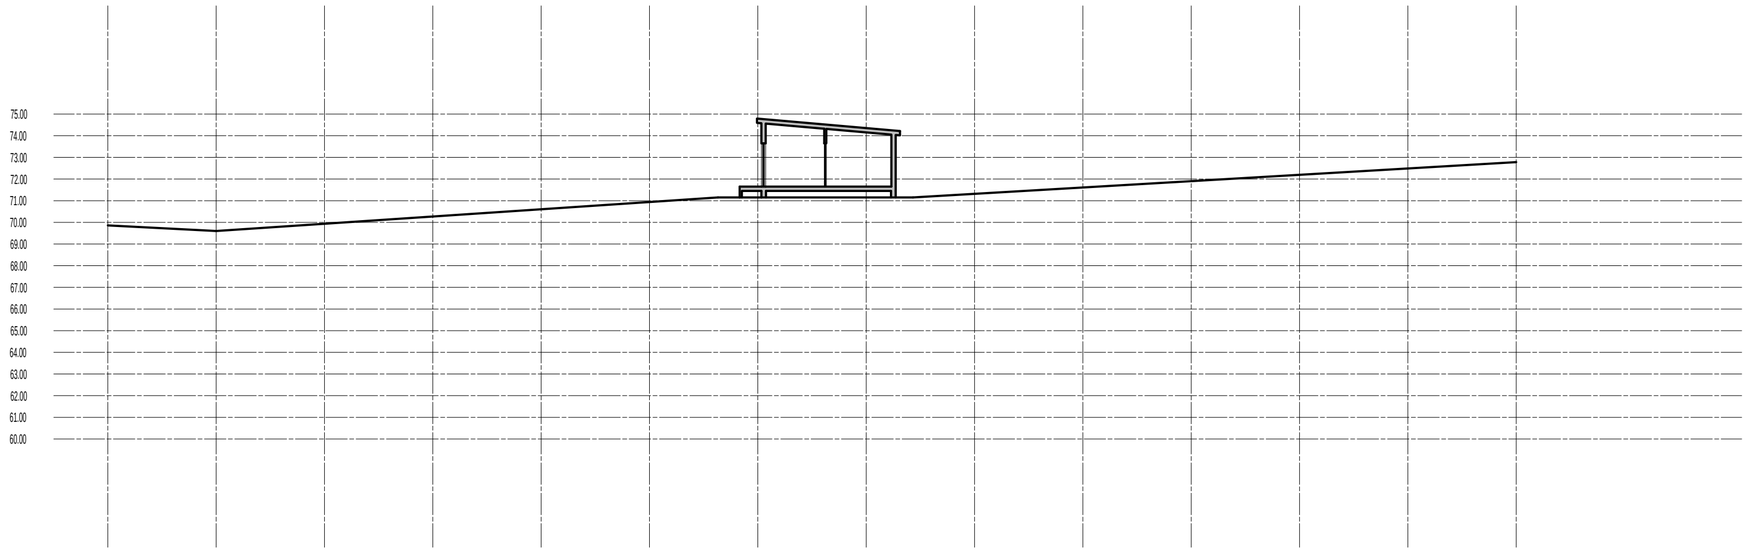

Note -

The contractor will be held to have checked all dimensions before commencing with any works and, in the event of discrepancies, is to refer them directly to the producer of this document for clarification prior to commencement of any works.

Written dimensions are to be taken in all cases. Drawings should not be scaled for dimensions. In case of doubt refer to this office.

Any discrepancies between this drawing and Structural Engineers drawings to be reported to this office for clarification, generally Structural Engineers drawings / details to take precedence.

PROJECT

PROPOSED GLAMPING POD INSTALLATION
AT BROOMHILL, ARDCONNEL HILL, OBAN.

CLIENT

MR. & MRS. MACLEOD.

DETAIL

PROPOSED SITE SECTIONS

GREAT GLEN DESIGNS.
ARCHITECTURAL SOLUTIONS

SCOTTISH HIGHLANDS & BEYOND

E-MAIL - GREAT.GLEN.DESIGNS@GMAIL.COM
TELEPHONE - 0798 3636 192

SCALE	DATE
1 : 500	14 . 11 . 2022
JOB NO. 22-023	DRG NO. 200