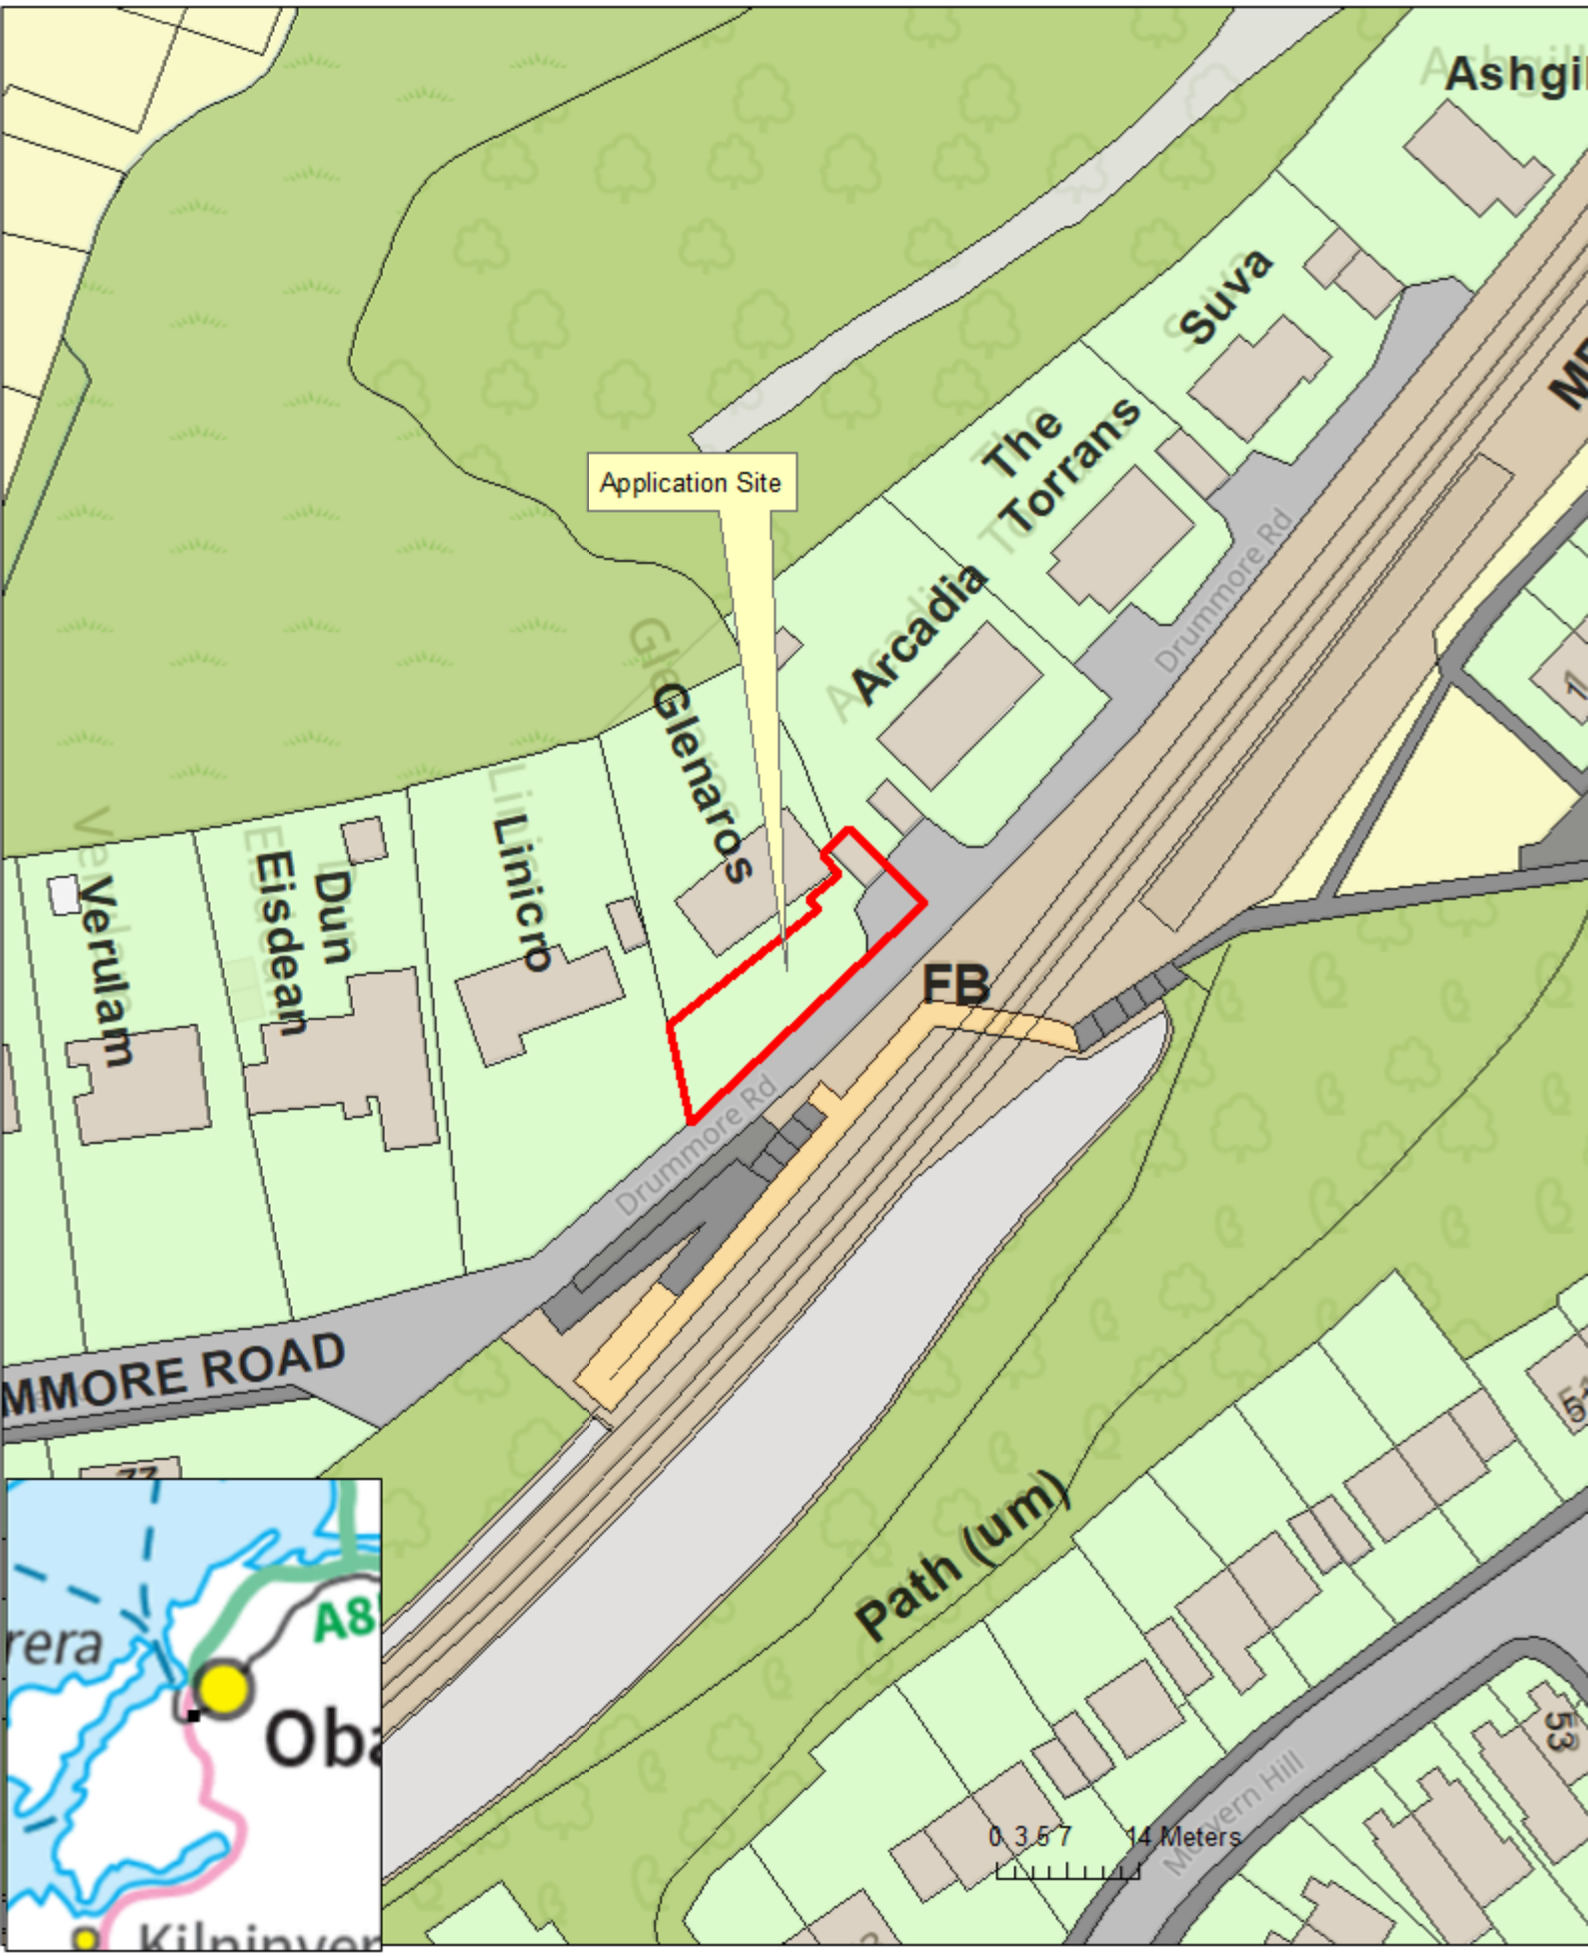

Location Plan Relative to: 25/0002/LRB

1:750

© Crown Copyright and database right 2024
All rights reserved. OS license (customer) account number AC0000849384