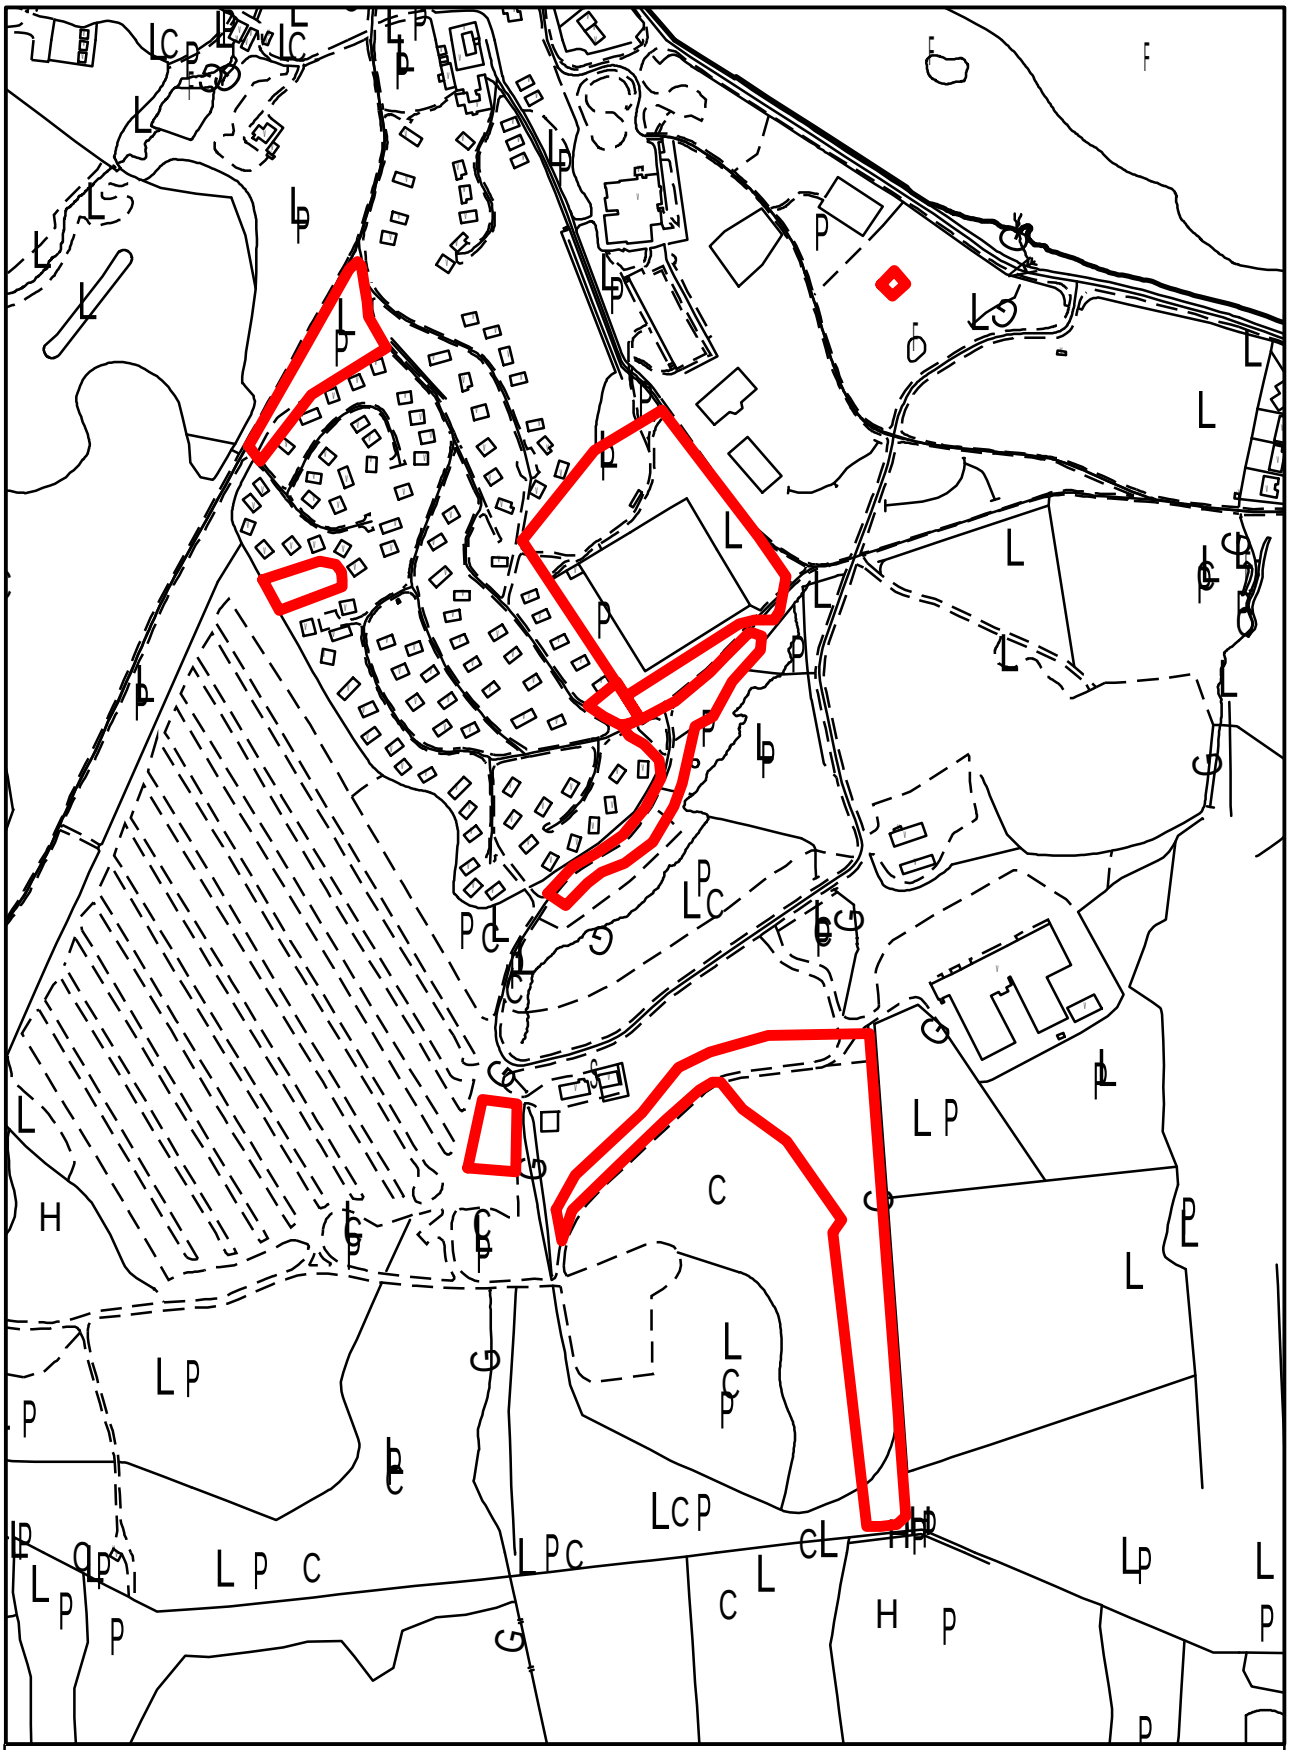

Argyll & Bute COUNCIL

COMMITTEE LOCATION PLAN
RELEVANT TO APPLICATION: 07/00379/DET

1:5,000

This map is reproduced from Ordnance Survey material with the permission of Ordnance Survey on behalf of the Controller of Her Majesty's Stationery Office © Crown copyright. Unauthorised reproduction infringes Crown copyright and may lead to prosecution or civil proceedings. Argyll and Bute Council, licence number 100023368, 2004.