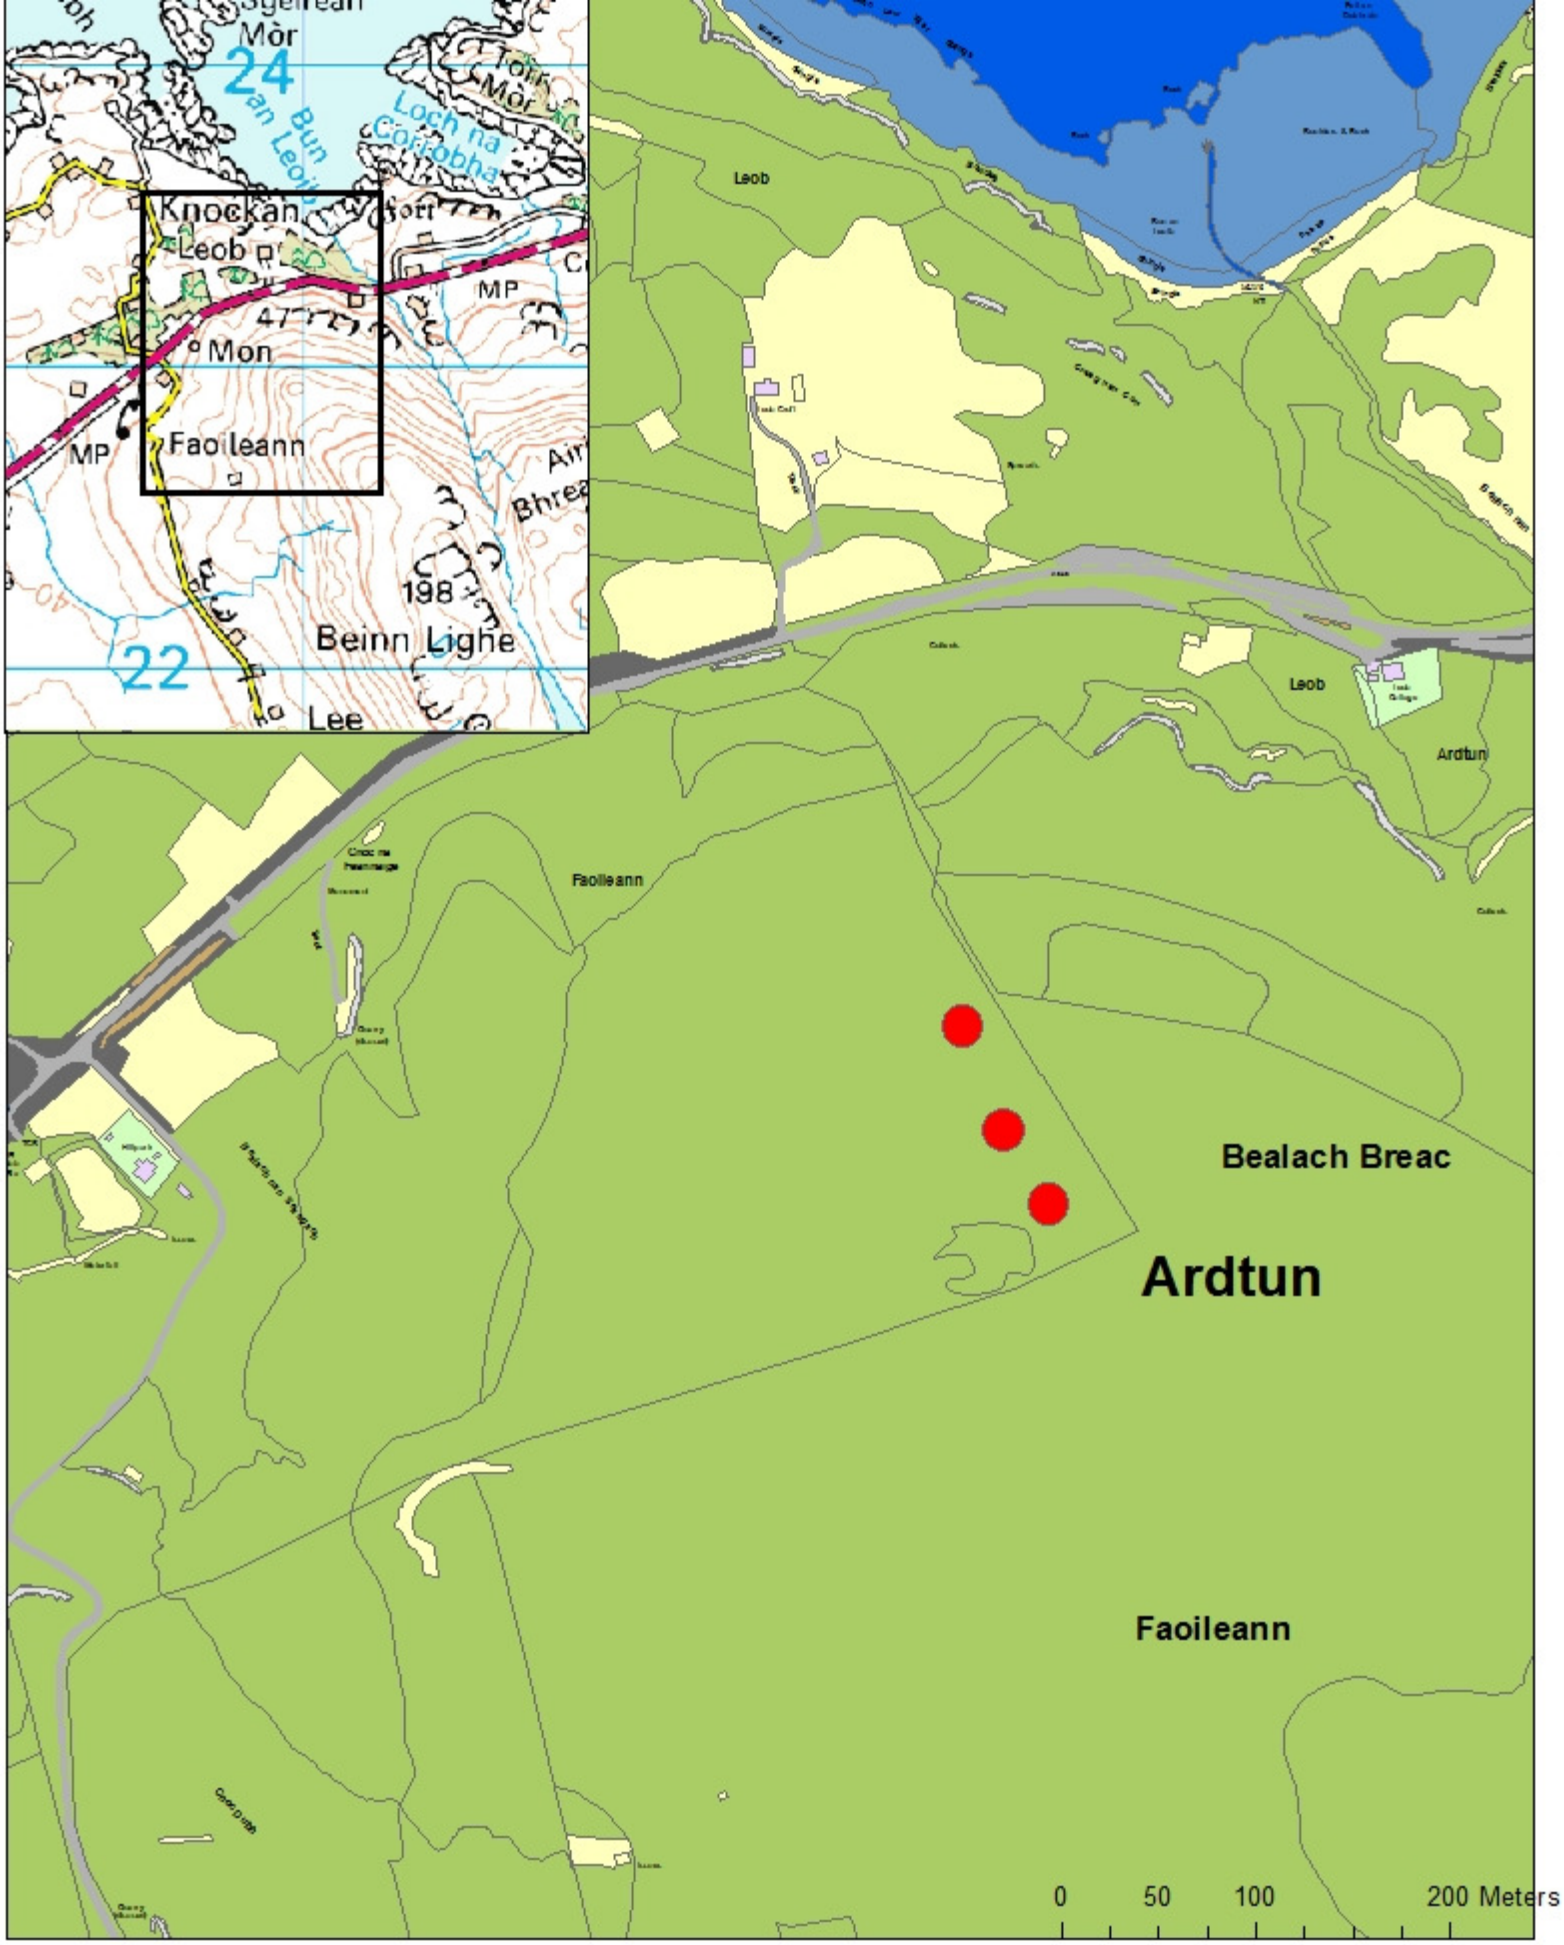

Committee Plan Relative to Planning Application 11/01586/PP
Erection of three 15kw wind turbines (15.4 metres high to hub height)

1:3,885