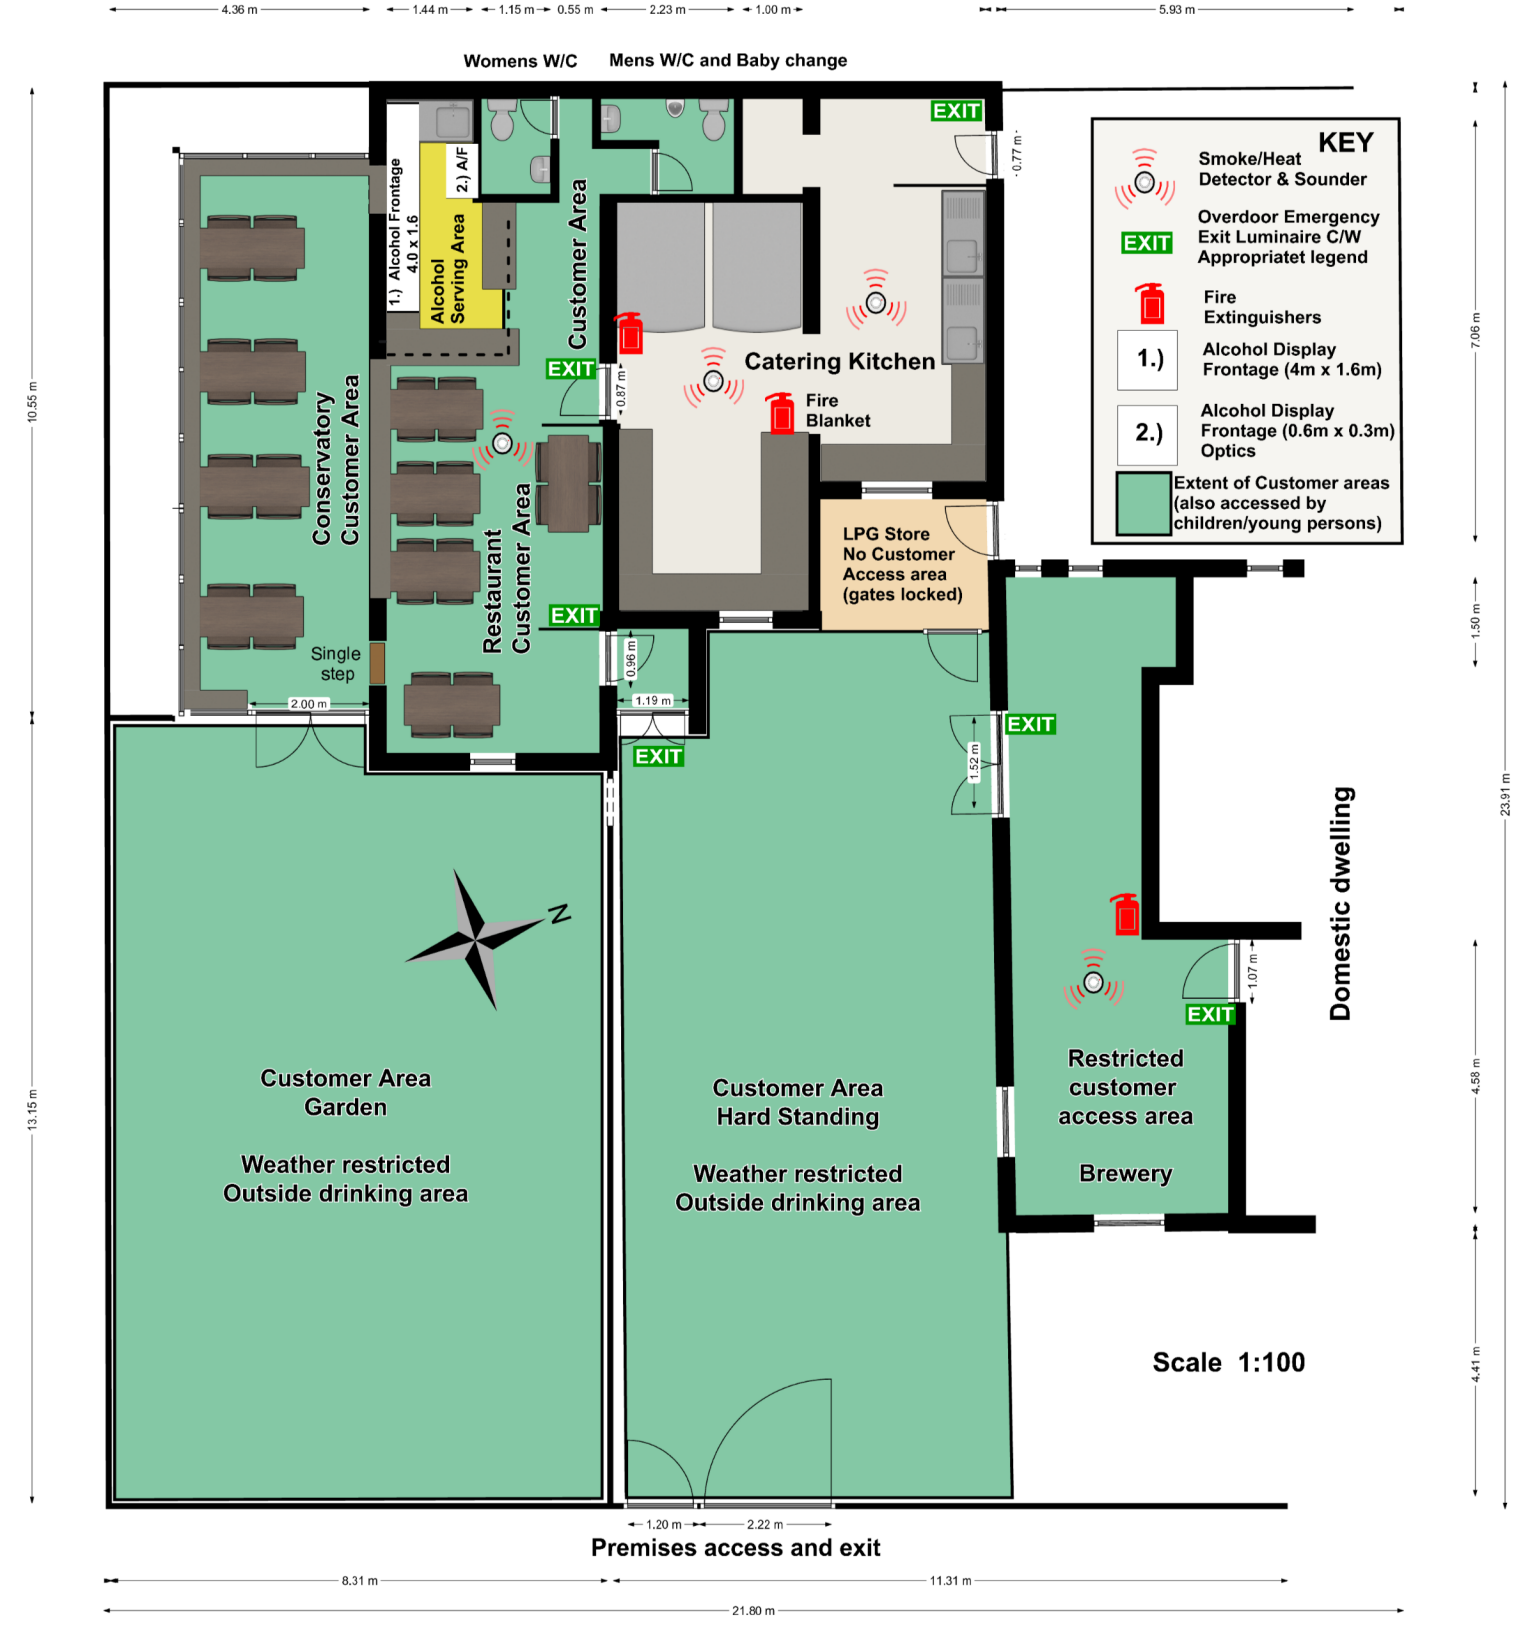Ceabhar Restaurant & Bun Dubh Brewery Layout Plan